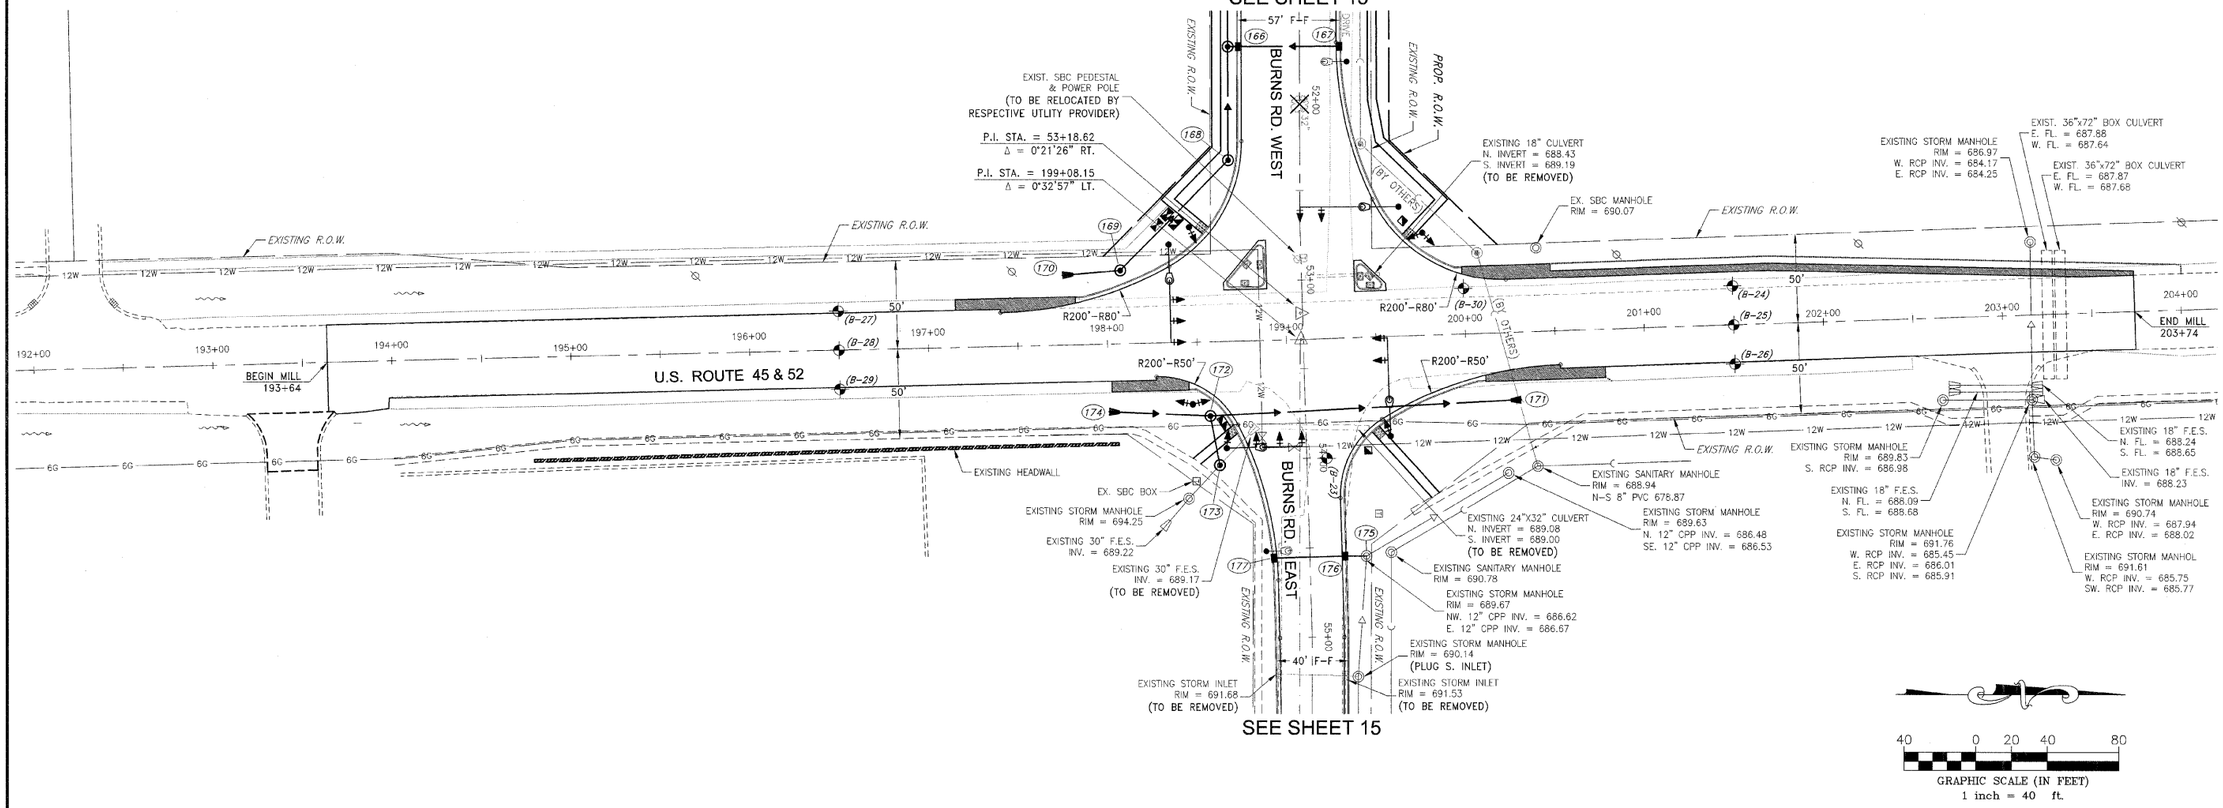

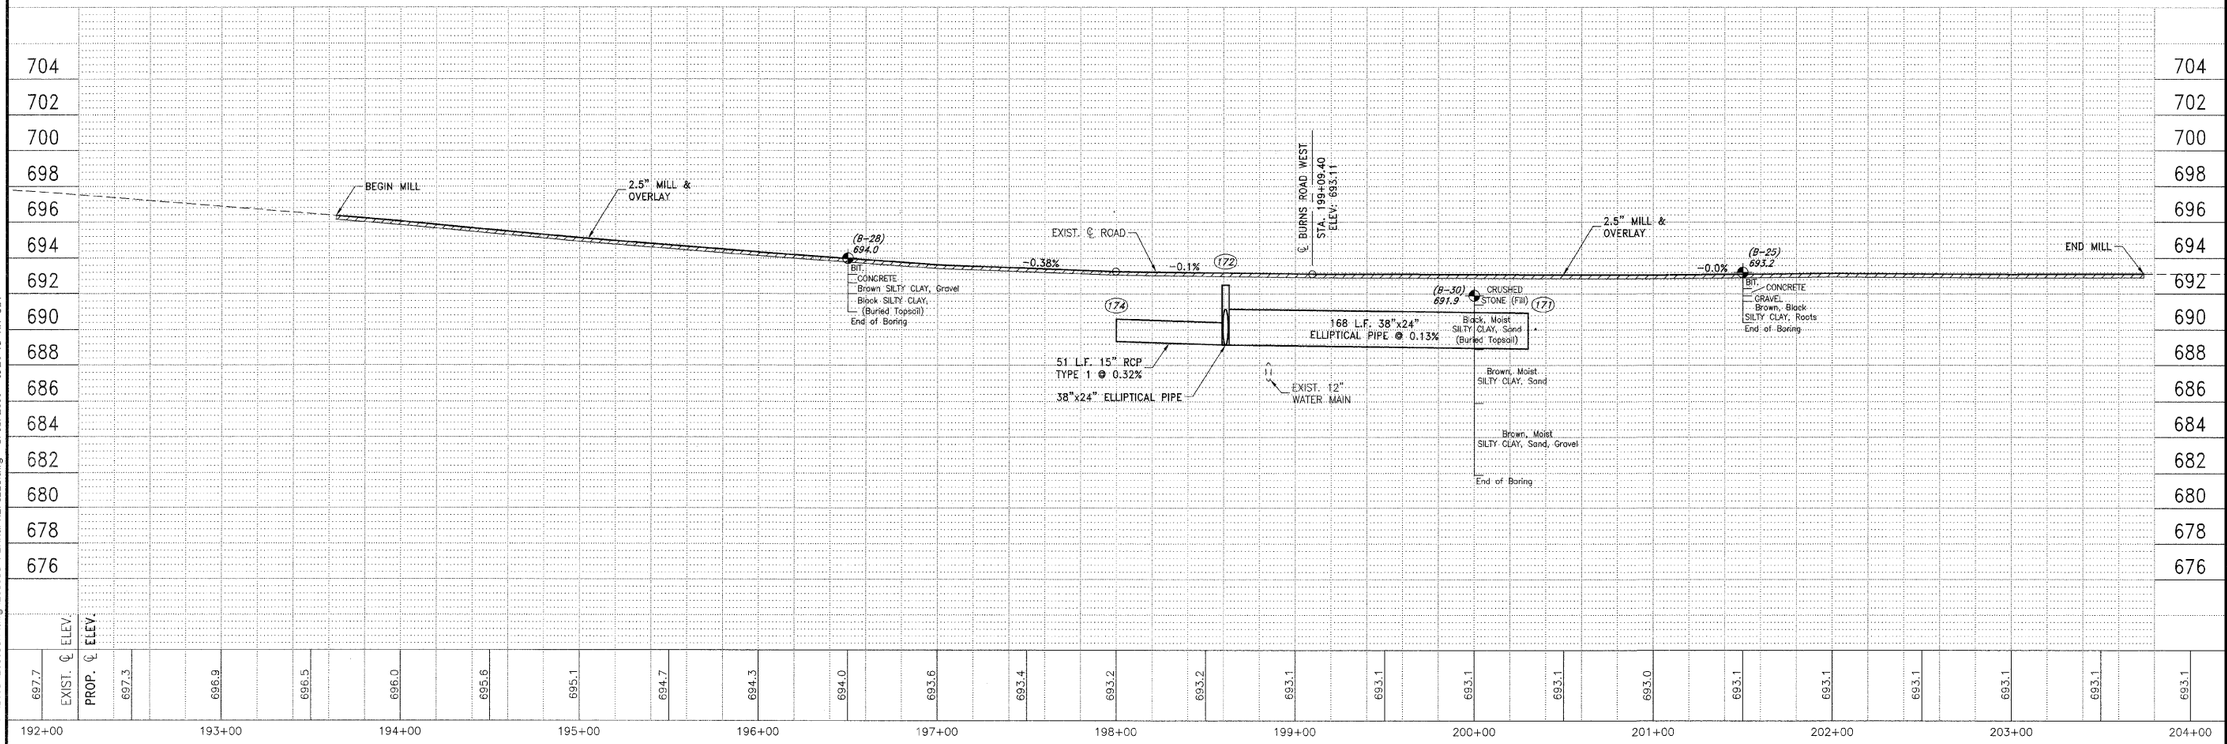

F.A.U. RTE.	SECTION	COUNTY	TOTAL SHEETS	SHEET NO.
*	**	KANKAKEE	41	16

CONTRACT NO. 87414

FED. ROAD DIST. NO.	ILLINOIS	FED. AID PROJECT

* BURNS ROAD WEST – FAU 6212
** 03-00058-00-FP

TYSON ENGINEERING, INC.
CONSULTING CIVIL ENGINEERS
LAND SURVEYORS
DESIGN FIRM LICENSE #184-001136
367 SOUTH SCHUYLER AVENUE
KANKAKEE, ILLINOIS 60901
PHONE (815) 932-7406

This document and the ideas and designs incorporated herein, as an instrument of professional service, is the property of Tyson Engineering Inc. and is not to be used in whole or in part, for any other project without written authorization of Tyson Engineering Inc.

Do not scale drawings. Use dimensions only.

Contractor shall be responsible for verifying all dimensions.

Information hereon and herein is confidential.

REVISIONS

NO.	DATE	BY	DESCRIPTION
1	3/12/07	MRG	PER IDOT REVIEW
2	4/13/07	MRG	PER IDOT REVIEW
3	4/9/09	MRG	PHASING
4	5/8/09	MRG	PER IDOT REVIEW

U.S. ROUTE 45/52
PLAN AND PROFILE
STA. 192+00 TO STA. 204+00

PROJECT:
PROPOSED IMPROVEMENTS FOR
BURNS ROAD WEST
FROM BURNING BUSH DRIVE
TO U.S. ROUTE 45/52

SECTION
03-00058-00-FP

DATE: 1/29/07	JOB NO. E05055
SCALE: HORZ.: 1"=40' VERT.: 1"=4'	FILE NO.
DRAWN BY: MRG	SHEET 16
CHECKED BY: SRM	41

P:\2005\E05055\dwg\E05055-PLAN&PROFILES.dwg 5/15/2009 11:29:43 AM CDT