| RTE NO. | SECTION | COUNTY | TOTAL | SHEET # |
|---|---|---|---|---|
| FA 646 | 125W-1, RS-2 | PEORIA | 256 | 47 |
| STATION 16+352.94 TO STATION 16+642.50 | | | | |

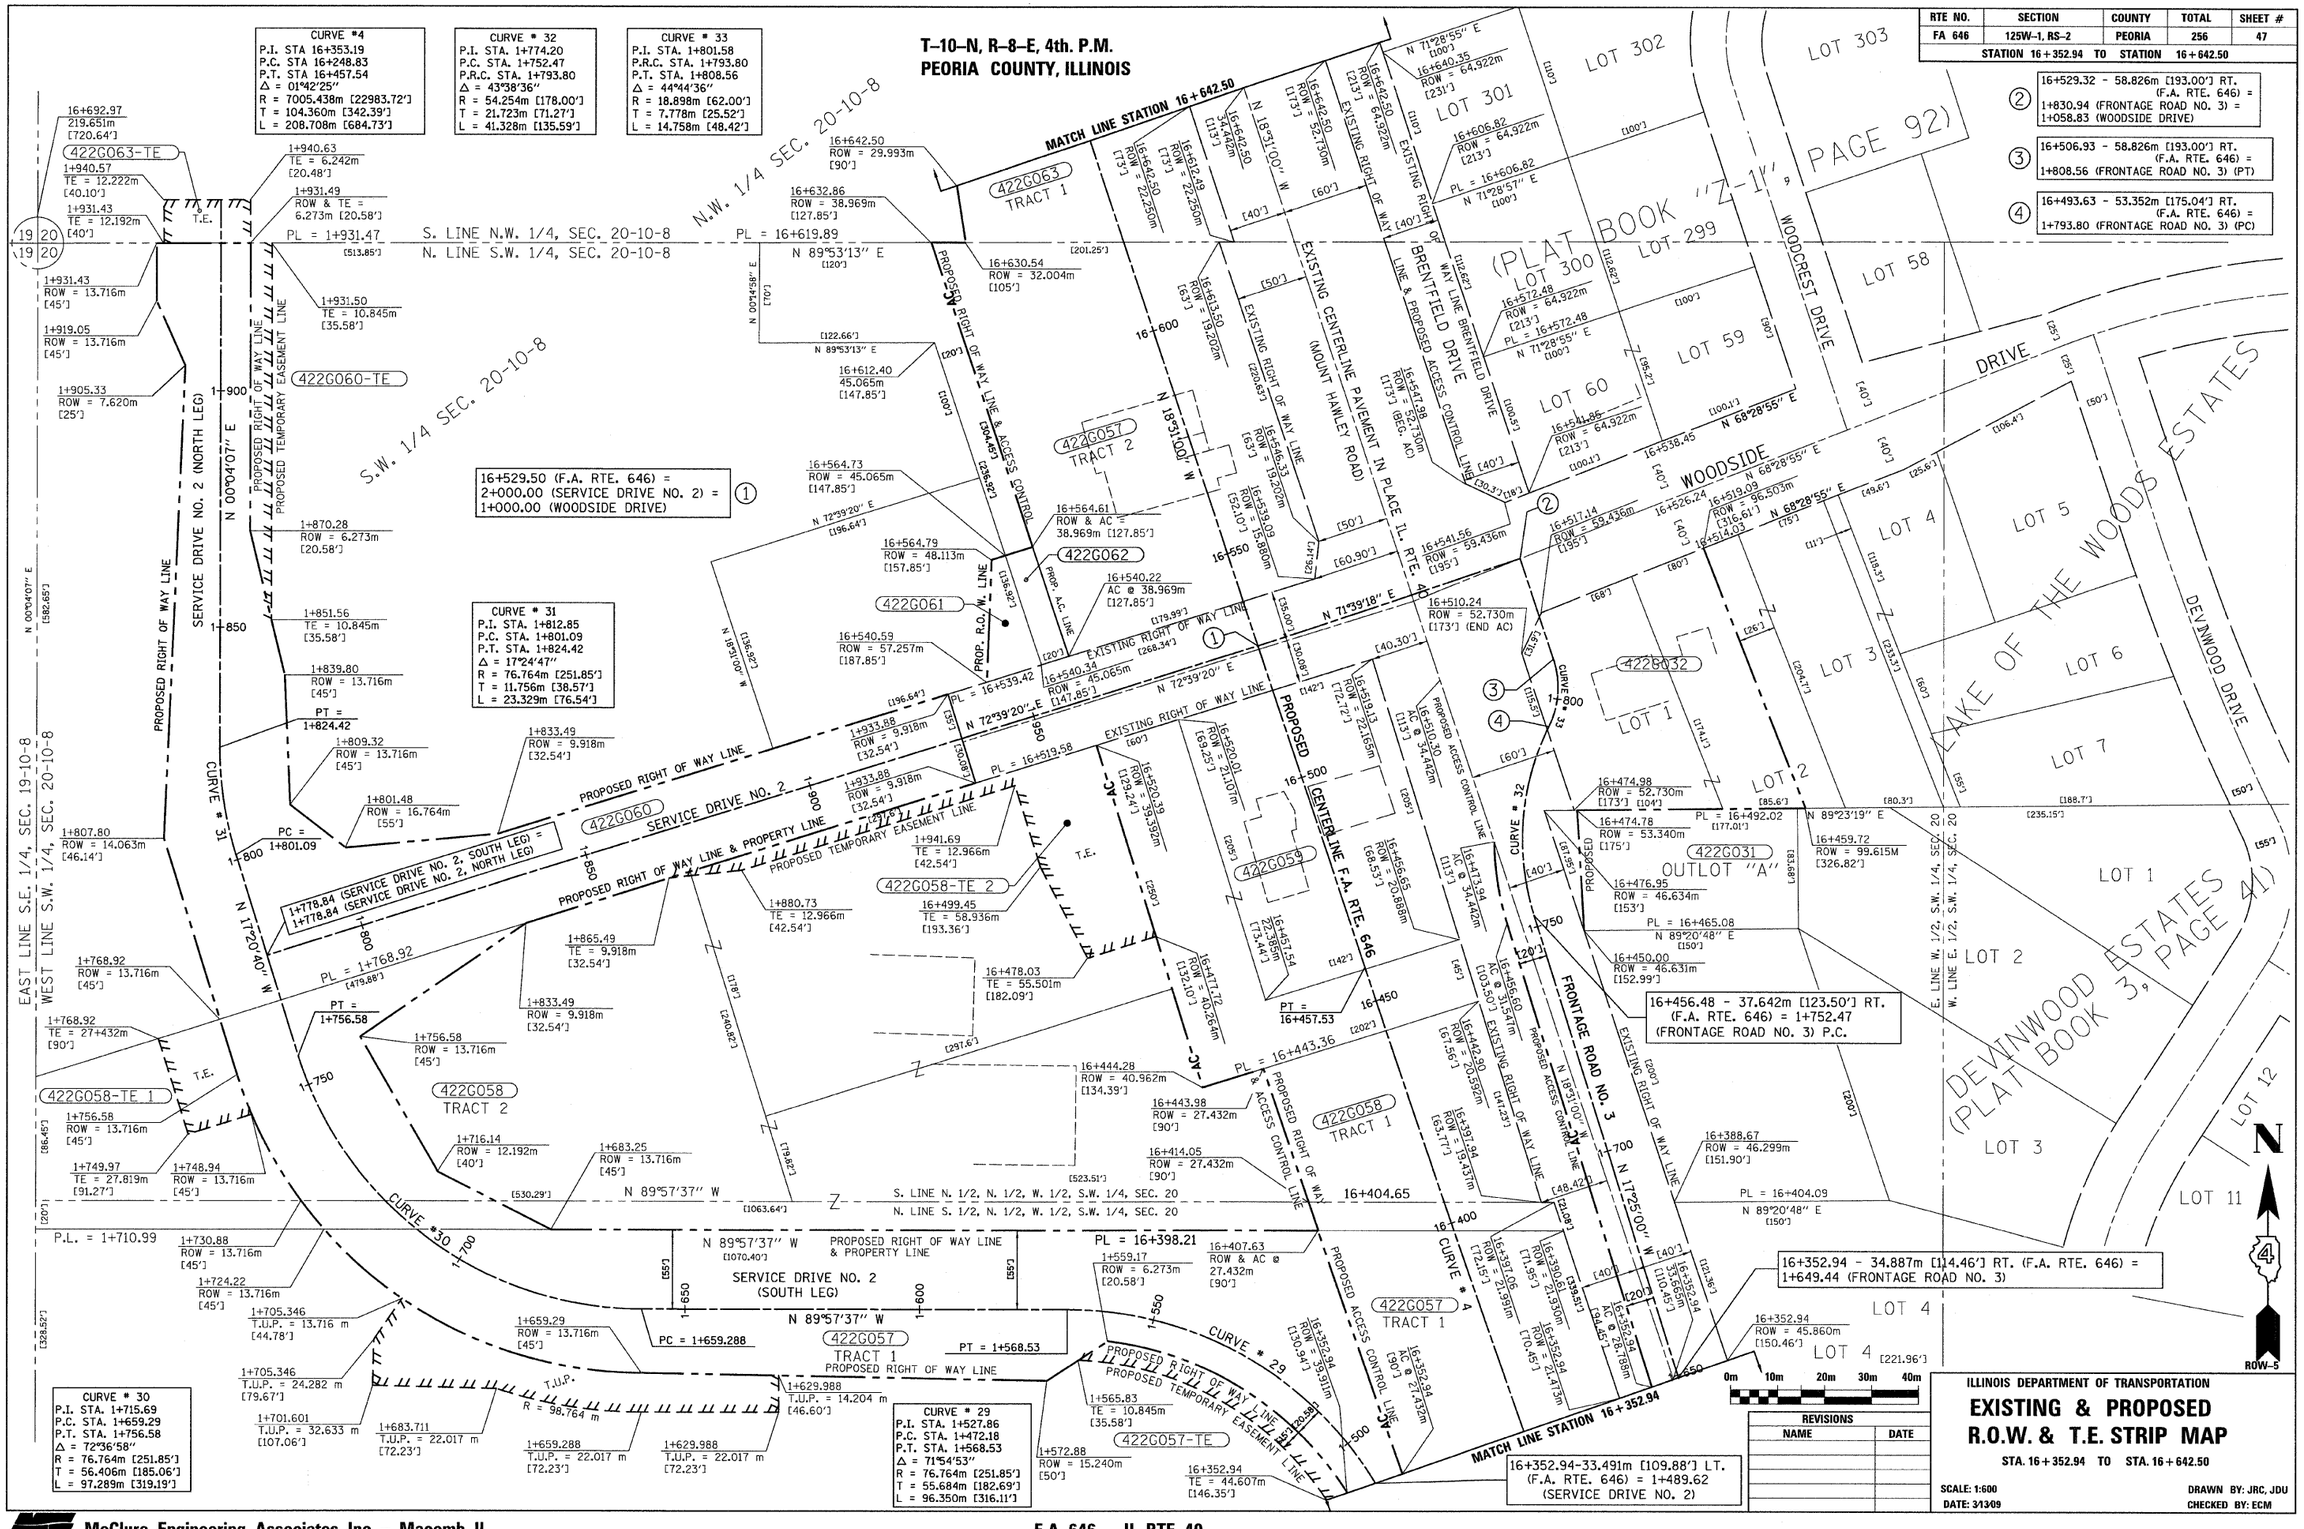


| REVISIONS | |
|---|---|
| NAME | DATE |

ILLINOIS DEPARTMENT OF TRANSPORTATION

# EXISTING & PROPOSED R.O.W. & T.E. STRIP MAP

STA. 16+352.94 TO STA. 16+642.50

SCALE: 1:600
DATE: 3/13/09
DRAWN BY: JRC, JDU
CHECKED BY: ECM

McClure Engineering Associates, Inc. – Macomb, Il.

F.A. 646 IL RTE 40