RTE NO.	SECTION	COUNTY	TOTAL	SHEET #
FA 646	125W-1, RS-2	PEORIA	256	80
	STATION 1+825 TO STATION 2+000			

SEC. 20 T.10N., R.8E., 4th P.M.

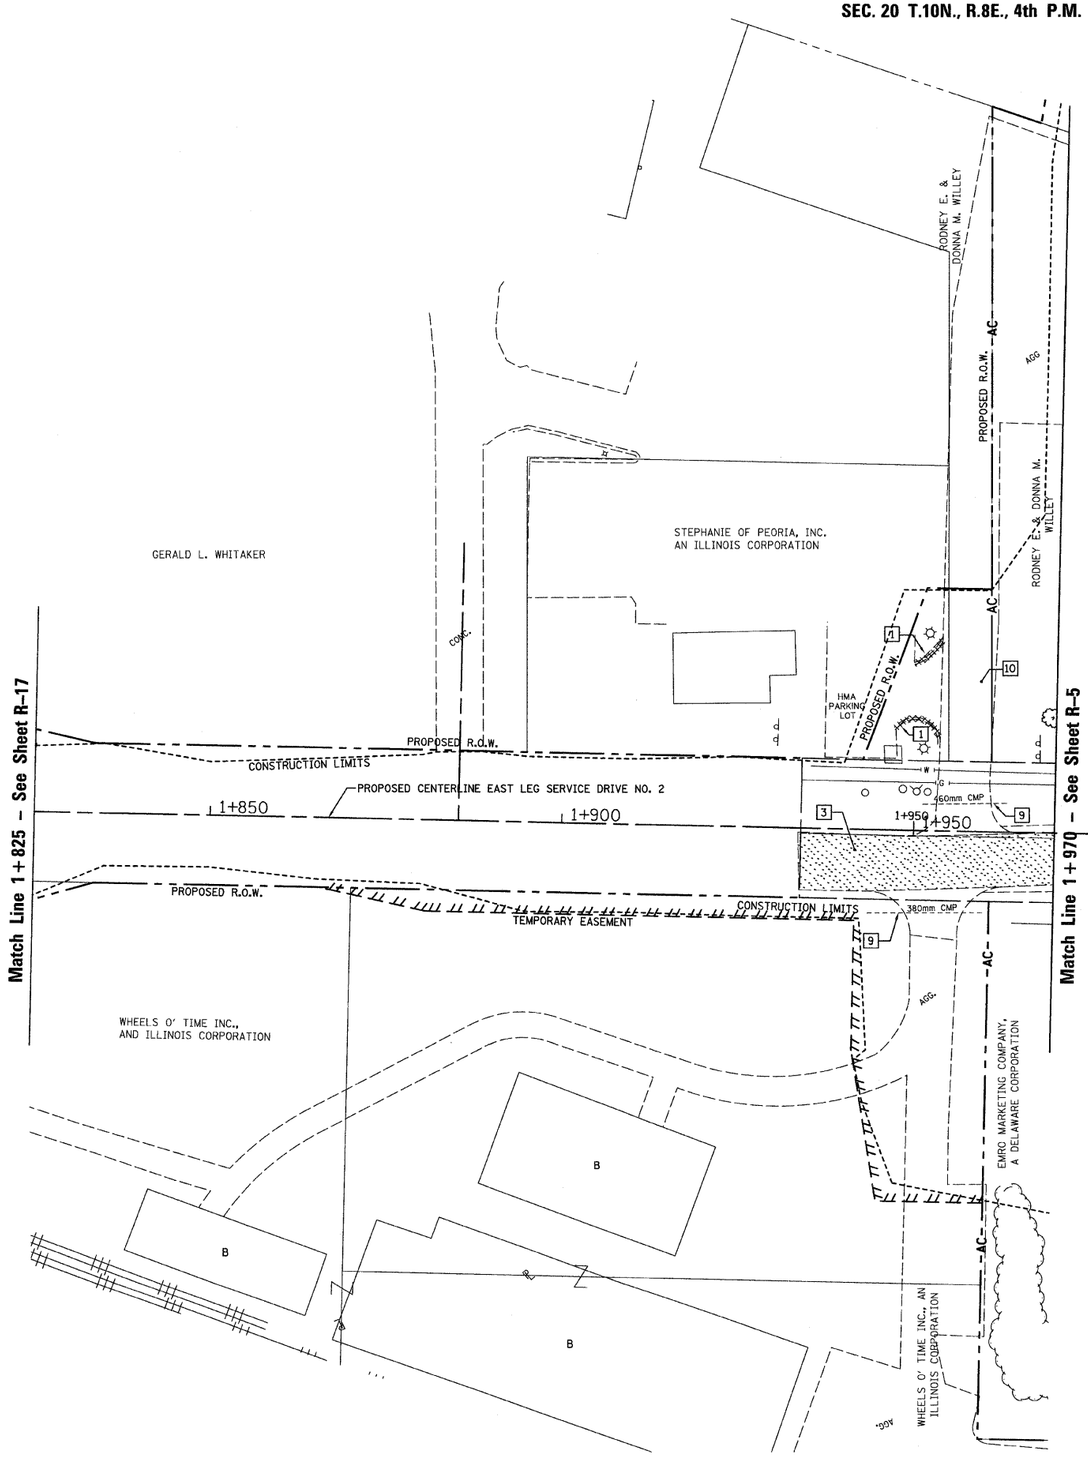

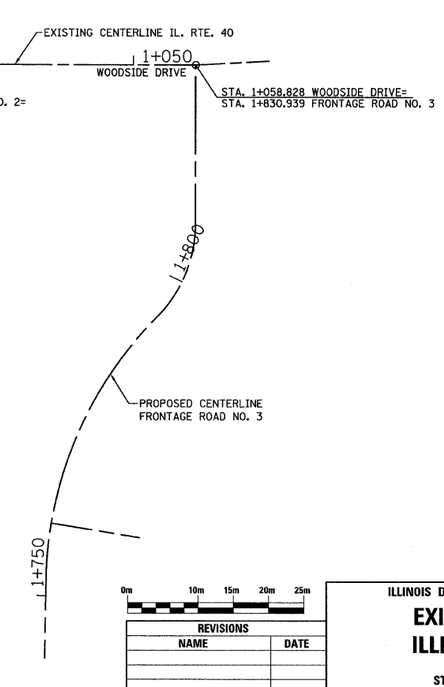

REMOVAL LEGEND

1	COMBINATION CURB & GUTTER REMOVAL
2	PAVEMENT REMOVAL (RIGID)
3	PAVEMENT REMOVAL (FLEXIBLE)
±305 mm WIDE 4	PAVED SHOULDER REMOVAL (SPECIAL) (meter)
5	BUILDING REMOVAL
6	INDIVIDUAL TREE REMOVAL (UNITS) (SEE SHEET Q-5 FOR TABULATION)
7	LIMITS OF TREE REMOVAL, HECTARES (SEE SHEET Q-5 FOR TABULATION)
8	REMOVE EXISTING CULVERTS (meter)
9	PIPE CULVERT REMOVAL (EACH)
10	DRIVEWAY PAVEMENT REMOVAL
11	FENCE REMOVAL

R-16

0m 10m 15m 20m 25m

REVISIONS	
NAME	DATE

ILLINOIS DEPARTMENT OF TRANSPORTATION

EXISTING/REMOVAL
ILLINOIS ROUTE 40

WOODSIDE DRIVE

STA. 1+825 TO STA. 1+970

SCALE: 1:400 DRAWN BY: JRC, JDU

DATE: 03/13/09 CHECKED BY: ECM