RTE NO.	SECTION	COUNTY	TOTAL	SHEET #
FA 646	125W-1, RS-2	PEORIA	256	160

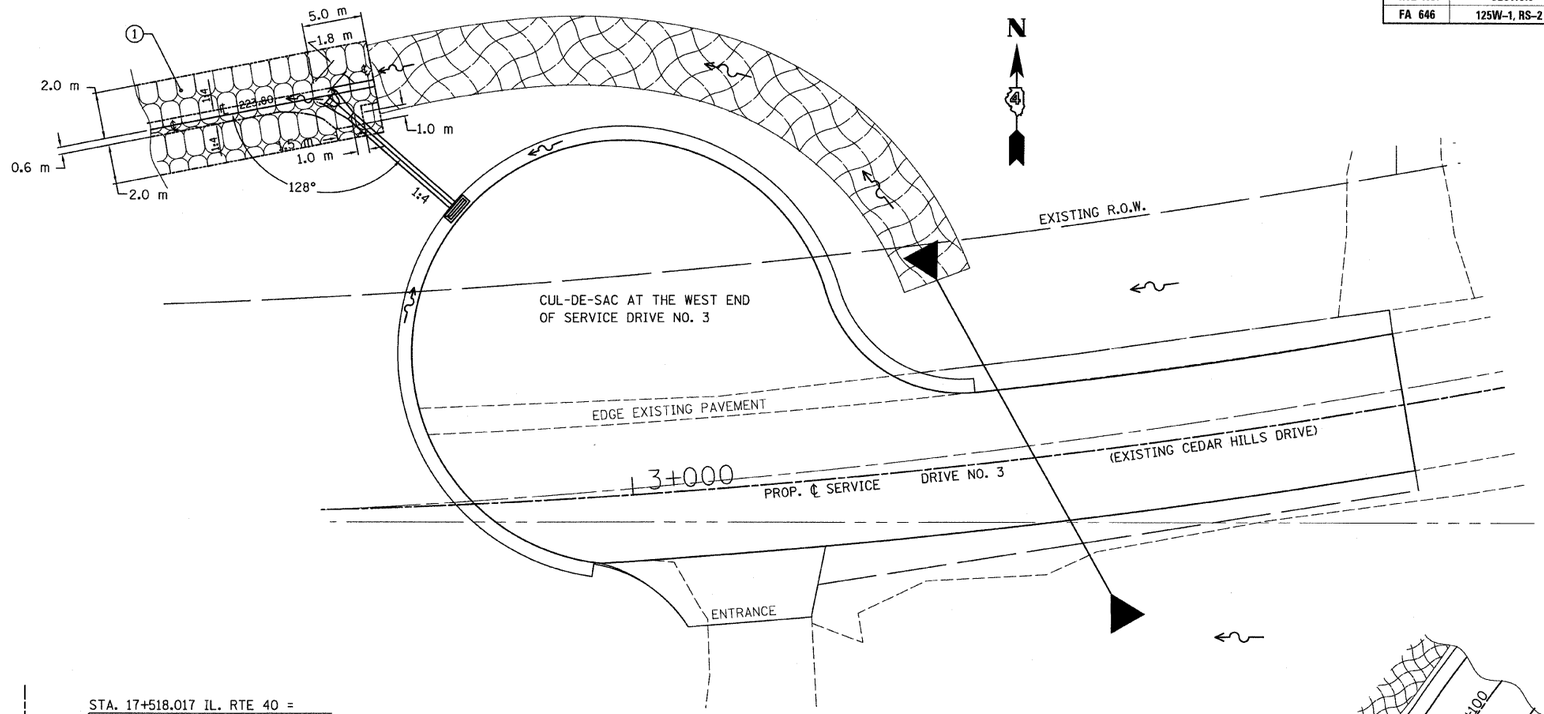

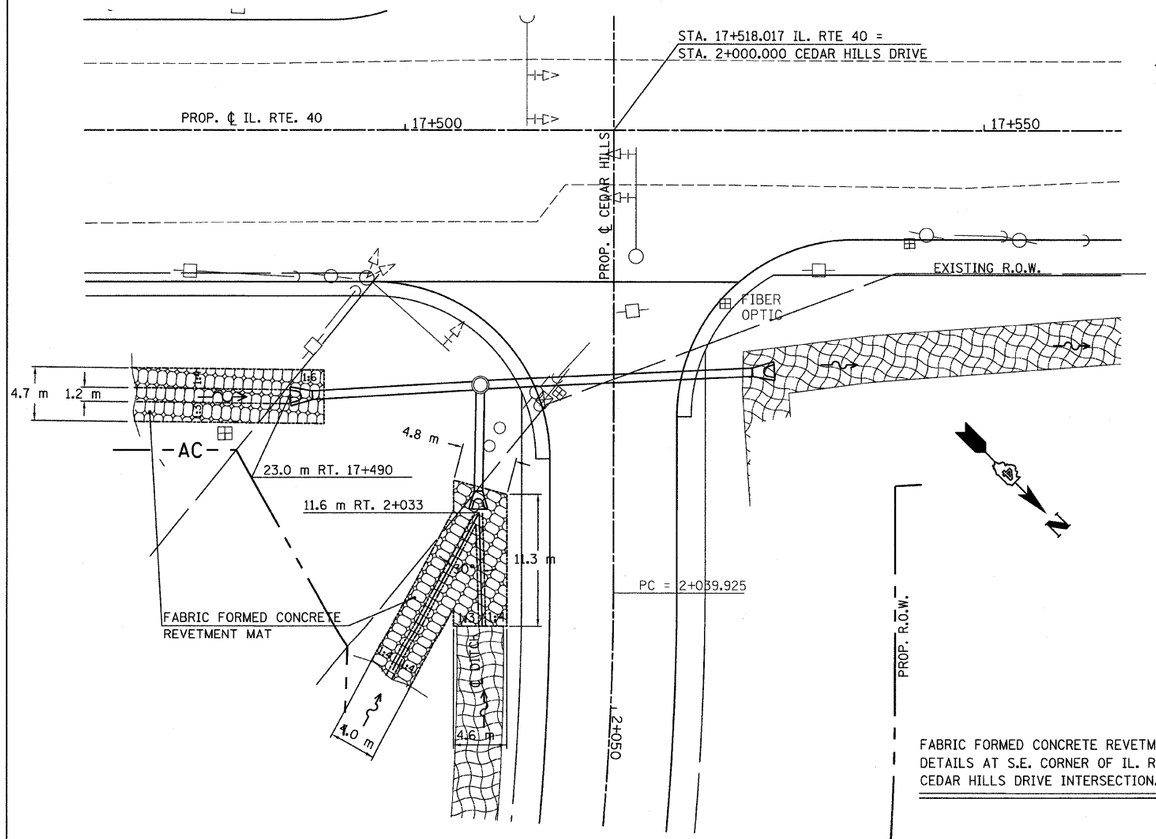

FABRIC FORMED CONCRETE REVETMENT MAT DETAILS AT S.E. CORNER OF IL. RTE. 40 & CEDAR HILLS DRIVE INTERSECTION.

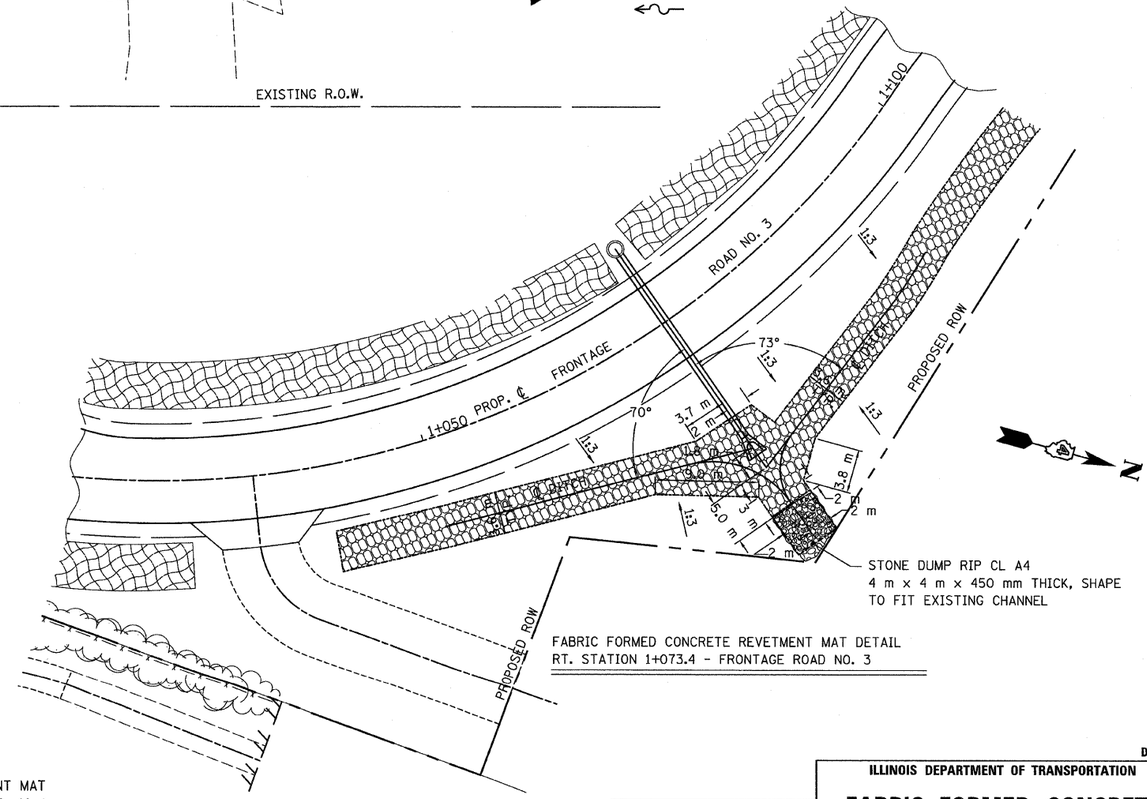

FABRIC FORMED CONCRETE REVETMENT MAT DETAIL
RT. STATION 1+073.4 - FRONTAGE ROAD NO. 3

D-5

REVISIONS	
NAME	DATE

ILLINOIS DEPARTMENT OF TRANSPORTATION

FABRIC FORMED CONCRETE REVETMENT MAT DETAILS

SCALE: 1:250
DATE: 03/13/09

DRAWN BY: JRC, JDU
CHECKED BY: ECM