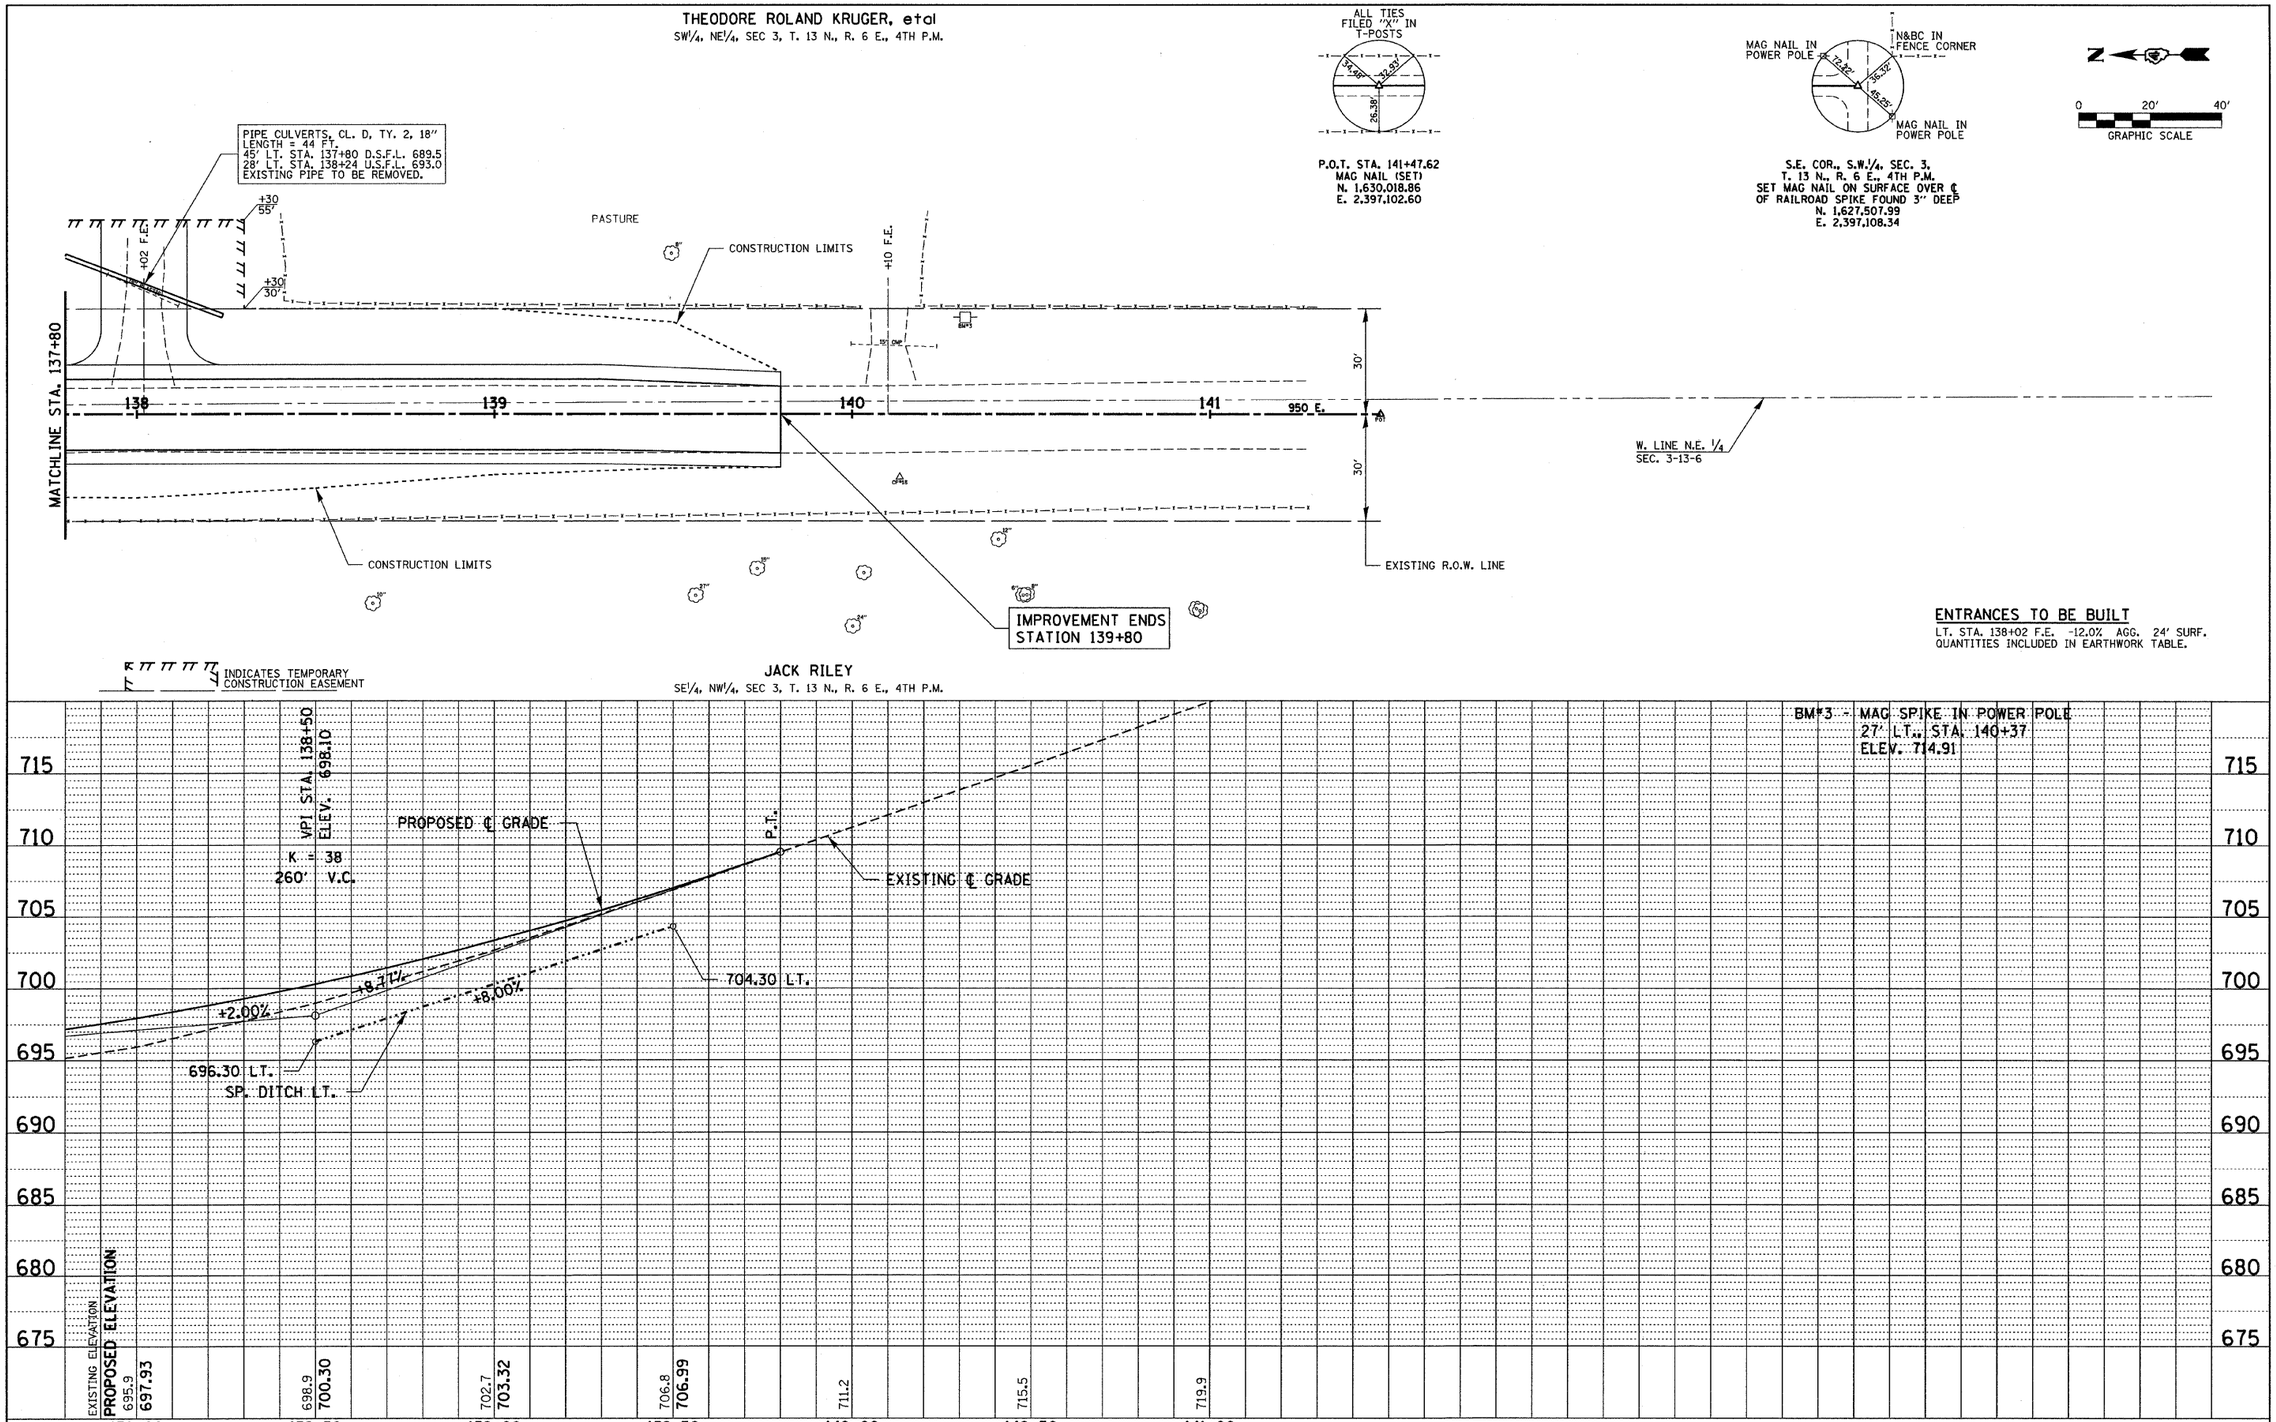

PLAN
NOTE BOOK NO.
SURVEYED
PLOTTED
ALIGNMENT CHECKED
RT. OF WAY CHECKED
CADD FILE NAME
BY
DATE

PROFILE
NOTE BOOK NO.
SURVEYED
PLOTTED
GRADES CHECKED
B.M. NOTED
STRUCTURE NOTAT'NS CH'KD
BY
DATE

FILE NAME = 080274-sht-pp2.dgn	USER NAME =	DESIGNED - J.W.F.	REVISED -
		DRAWN - D.T.M.	REVISED -
	PLOT SCALE =	CHECKED - S.W.M.	REVISED -
	PLOT DATE = 5/13/2009	DATE - 05/13/09	REVISED -

STATE OF ILLINOIS
STARK COUNTY HIGHWAY DEPARTMENT

HAMPTON, LENZINI & RENWICK, INC.
CIVIL & STRUCTURAL ENGINEERS
LAND SURVEYORS

SCALE: 1" = 20' | SHEET NO. OF SHEETS

PLAN & PROFILE
950 E.

STA. 133+00 TO STA. 139+00

C.H.	SECTION	COUNTY	TOTAL SHEETS	SHEET NO.
23	08-00158-00-BR	STARK	23	5

CONTRACT NO. 89509

FED. ROAD DIST. NO. | ILLINOIS | FED. AID PROJECT