T.R. RTE.	SECTION	COUNTY	TOTAL SHEETS	SHEET NO.
336A	08-15131-00-BR	SHELBY	13	10
		CONTRACT NO. 95586		
FED. ROAD DIST. NO.	ILLINOIS	FED. AID PROJECT		

75 70 65 60 55 50 45 40 35 30 25 20 15 10 5 0 5 10 15 20 25 30 35 40 45 50 55 60 65 70 75

7+00.00

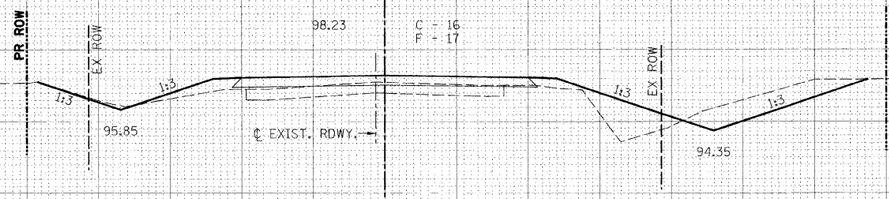

6+50.00

6+25.00

6+00.00

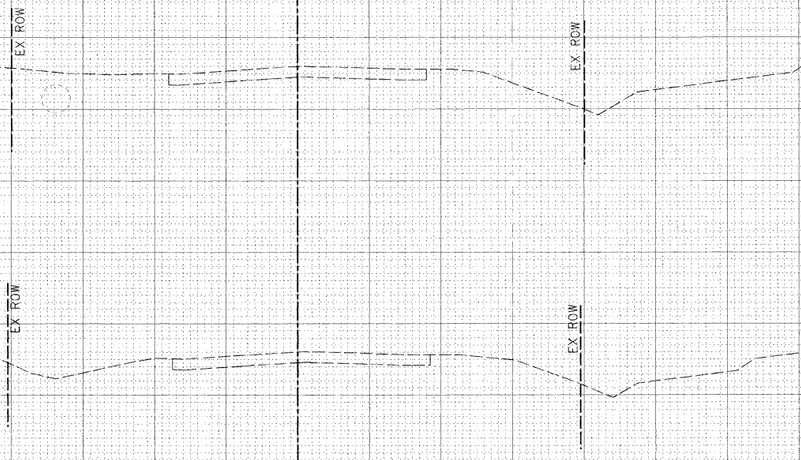

PROJECT BEGINS – STA. 6+25

FILE NAME = $FILE$	USER NAME = $USER$	DESIGNED - F.L.L.	REVISED -	
		DRAWN - M.J.S.	REVISED -	
	PLOT SCALE = $SCALE$	CHECKED - M.A.H.	REVISED -	
	PLOT DATE = $DATE$	DATE -	REVISED -	

Allen Henderson & Associates, Inc.
Civil and Structural Engineers Springfield, IL.
62703 Phone: (217)544-8033 IL. Design Firm
No. 184-001907

CROSS SECTIONS

SCALE: 1" = 5' | SHEET NO. 10 OF 13 SHEETS | STA. 6+00.00 | TO STA. 7+00.00

T.R. RTE.	SECTION	COUNTY	TOTAL SHEETS	SHEET NO.
336A	08-15131-00-BR	SHELBY	13	10
		CONTRACT NO.		
FED. ROAD DIST. NO.	ILLINOIS	FED. AID PROJECT		

FINAL SURVEY — NOTE BOOK — NO. — SURVEYED — PLOTTED — TEMPLATE — AREAS — AREAS CHECKED — BY — DATE

ORIGINAL SURVEY — NOTE BOOK — NO. — SURVEYED — PLOTTED — TEMPLATE — AREAS — AREAS CHECKED — BY — DATE