T.R. RTE.	SECTION	COUNTY	TOTAL SHEETS	SHEET NO.
336A	08-15131-00-BR	SHELBY	13	11
		CONTRACT NO. 95586		
FED. ROAD DIST. NO.	ILLINOIS	FED. AID PROJECT		

FIELD ENTRANCE

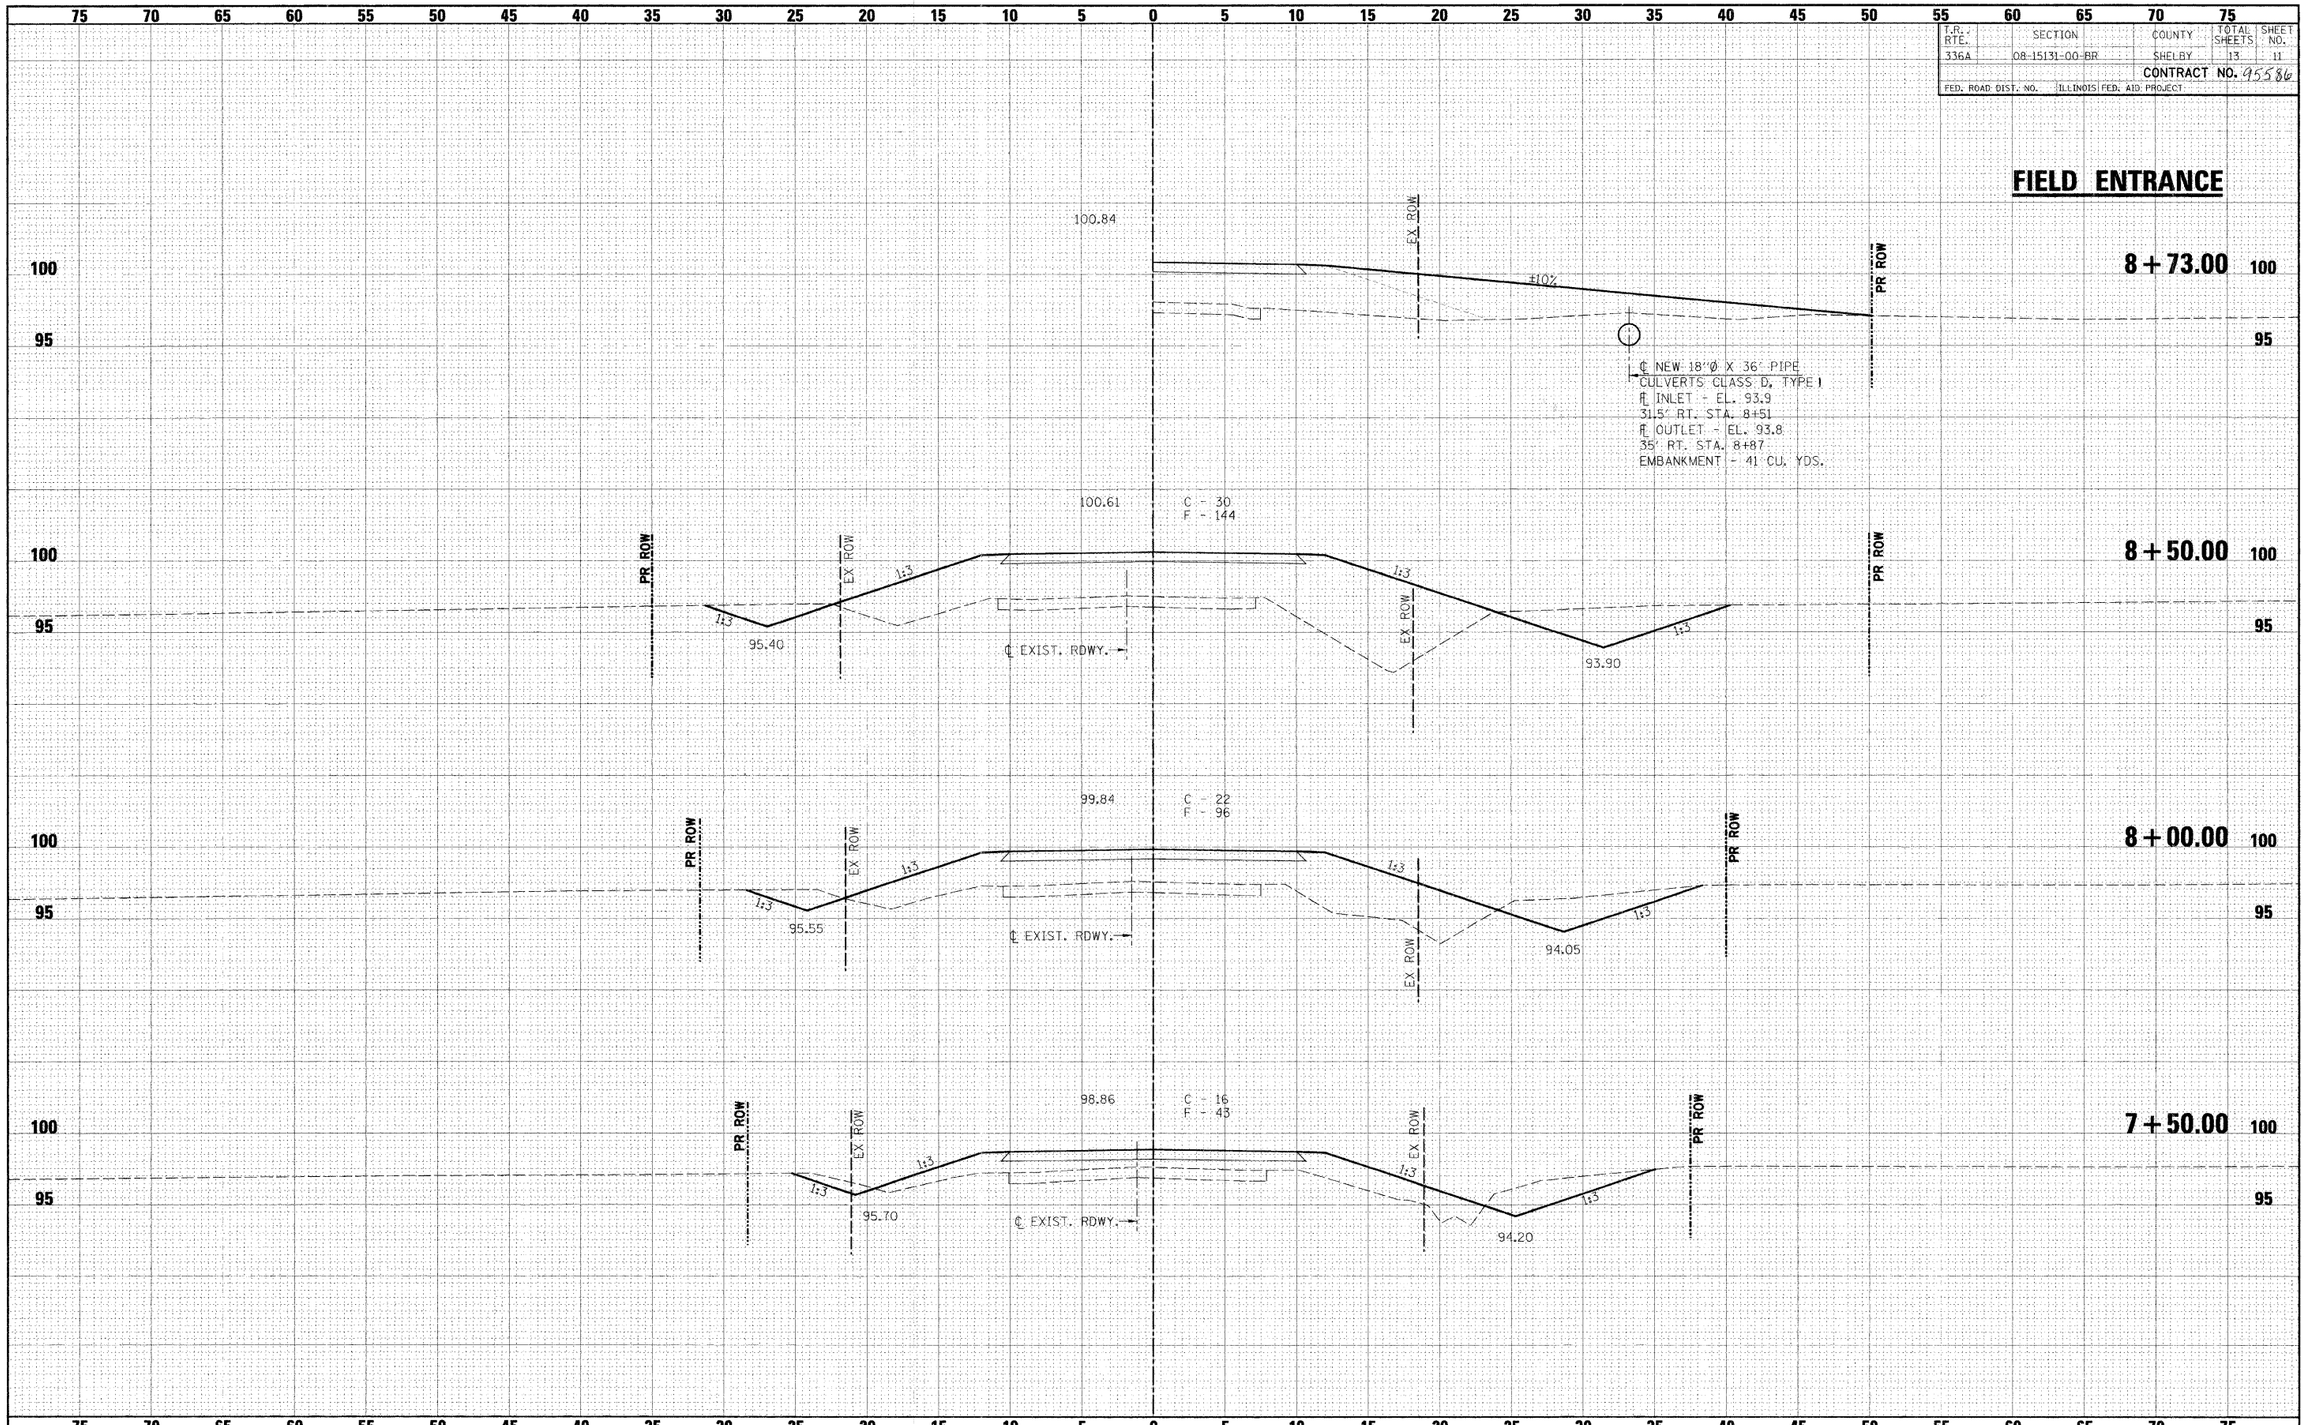

FILE NAME = $FILEL$	USER NAME - $USER$	DESIGNED - F.L.L.	REVISED -	Allen Henderson & Associates, Inc. Civil and Structural Engineers Springfield, IL. 62703 Phone: (217)544-8033 IL. Design Firm No. 184-001907	CROSS SECTIONS
		DRAWN - M.J.S.	REVISED -		
	PLOT SCALE = $SCALE$	CHECKED - M.A.H.	REVISED -		SCALE: 1" = 5' | SHEET NO. 11 OF 13 SHEETS | STA. 7+50.00 TO STA. 8+73.00
	PLOT DATE - $DATE$	DATE -	REVISED -		

T.R. RTE.	SECTION	COUNTY	TOTAL SHEETS	SHEET NO.
336A	08-15131-00-BR	SHELBY	13	11
		CONTRACT NO.		
FED. ROAD DIST. NO.	ILLINOIS	FED. AID PROJECT		