CONTRACT NO. 97353

F.A. RTE.	SECTION	COUNTY	TOTAL SHEETS	SHEET NO.
9124	05-00085-01-FP 05-00085-02-FP	MADISON	61	22
STA. 20+00		TO STA.25+00		
FED. ROAD DIST. NO. _	ILLINOIS	FED. AID PROJECT		

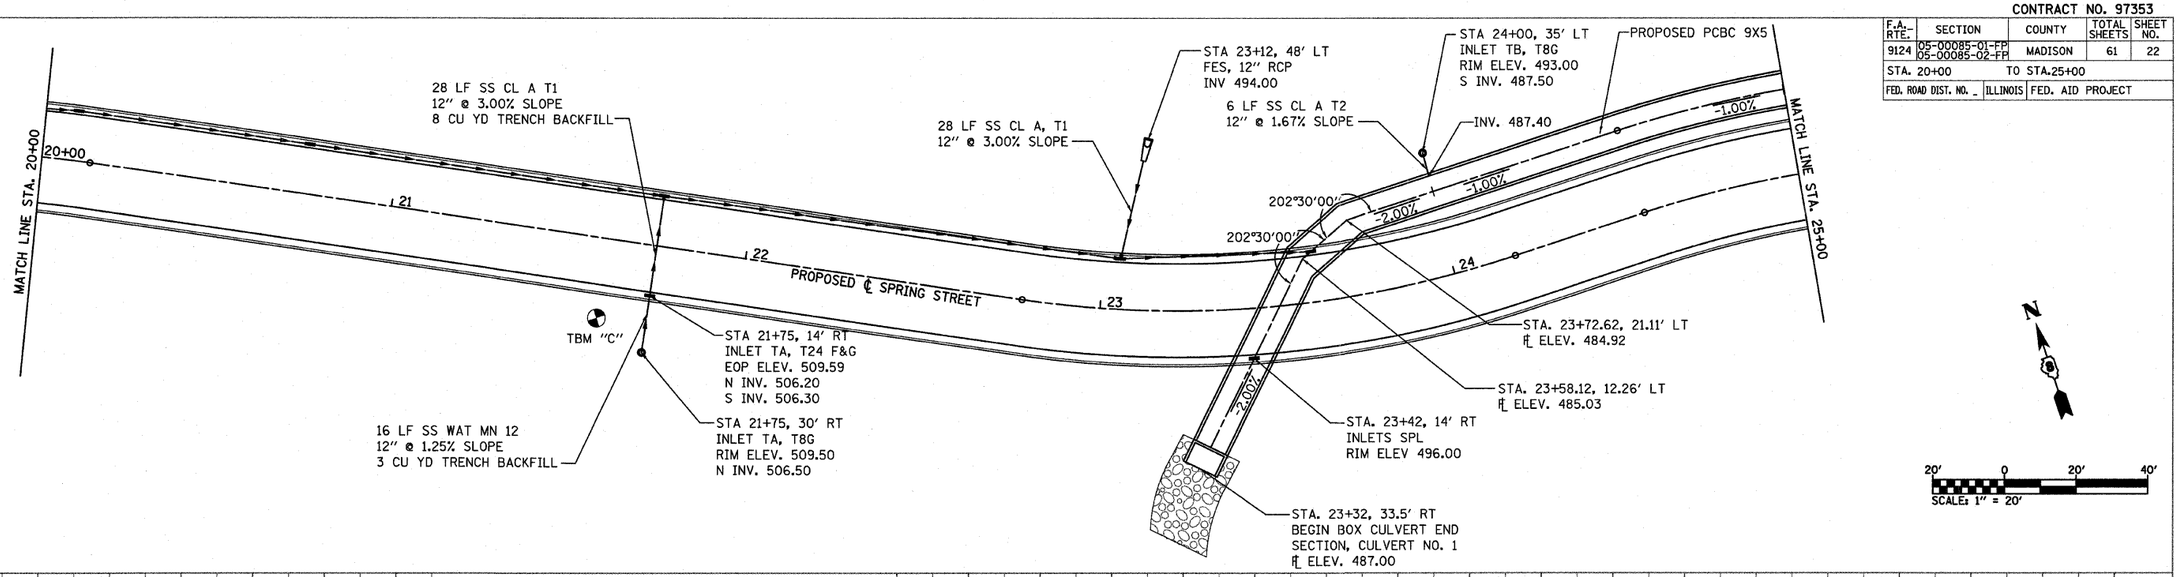

PLAN
SURVEYED
PLOTTED
ALIGNMENT CHECKED
RT. OF WAY CHECKED
CADD FILE NAME
NOTE BOOK
NO.
BY
DATE

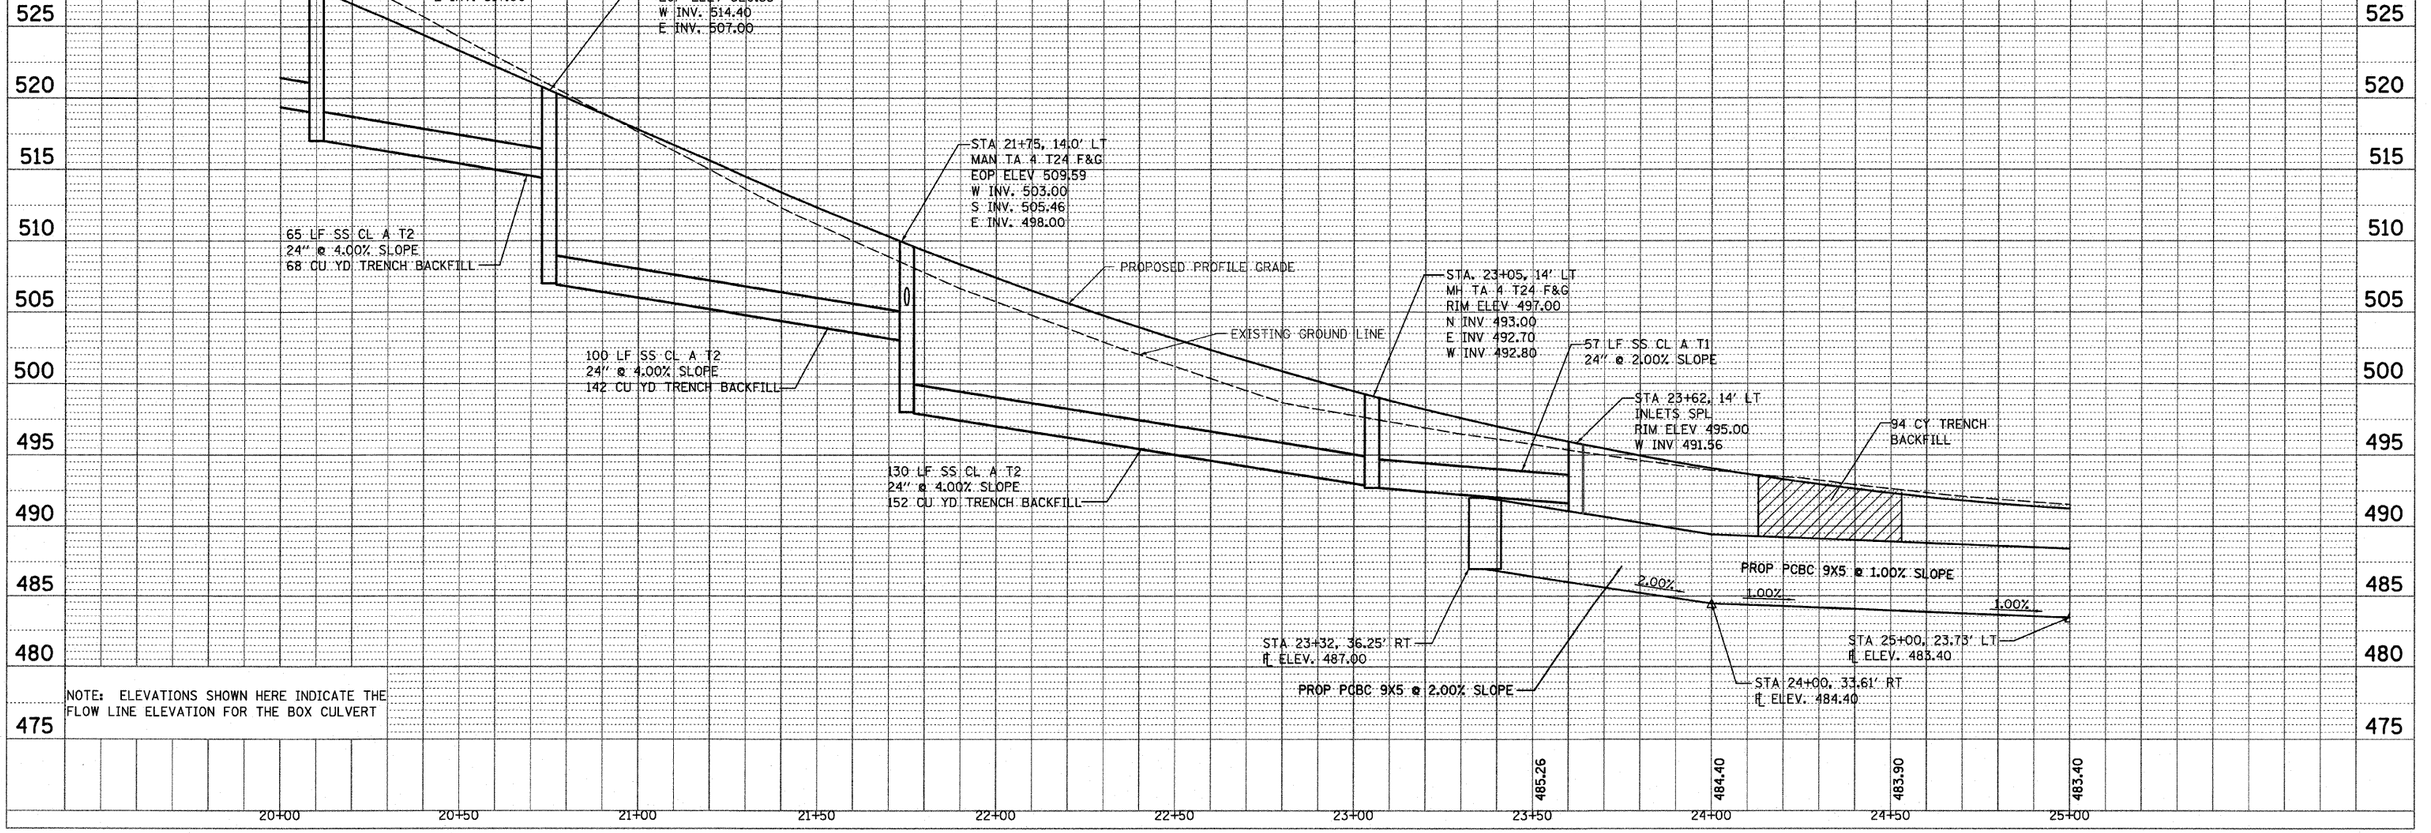

PROFILE
SURVEYED
PLOTTED
ALIGNMENT CHECKED
R.O.W. NOTED
STRUCTURE NOTATIONS CHKD
NOTE BOOK
NO.
BY
DATE

NOTE: ELEVATIONS SHOWN HERE INDICATE THE FLOW LINE ELEVATION FOR THE BOX CULVERT

PLOT DATE = 3/4/2009
FILE NAME = H:\P\25807\Microstation V8\Combined\587boxculvplans.dgn
PLOT SCALE = 20.0000 ' / IN.
USER NAME = travis

DRAINAGE PLAN AND PROFILE STA 20+00 TO STA 25+00