CONTRACT NO. 97353

F.A. RTE.	SECTION	COUNTY	TOTAL SHEETS	SHEET NO.
9124	05-00085-01-FP 05-00085-02-FP	MADISON	61	50
STA. 25+50.00		TO STA. 26+50.00		
FED. ROAD DIST. NO.	ILLINOIS	FED. AID PROJECT		

FINAL SURVEY NOTE BOOK NO.

	BY	DATE
SURVEYED		
PLOTTED		
DRAWN		
AREAS		
AREAS CHECKED		

ORIGINAL SURVEY NOTE BOOK NO.

	BY	DATE
SURVEYED		
PLOTTED		
DRAWN		
AREAS		
AREAS CHECKED		
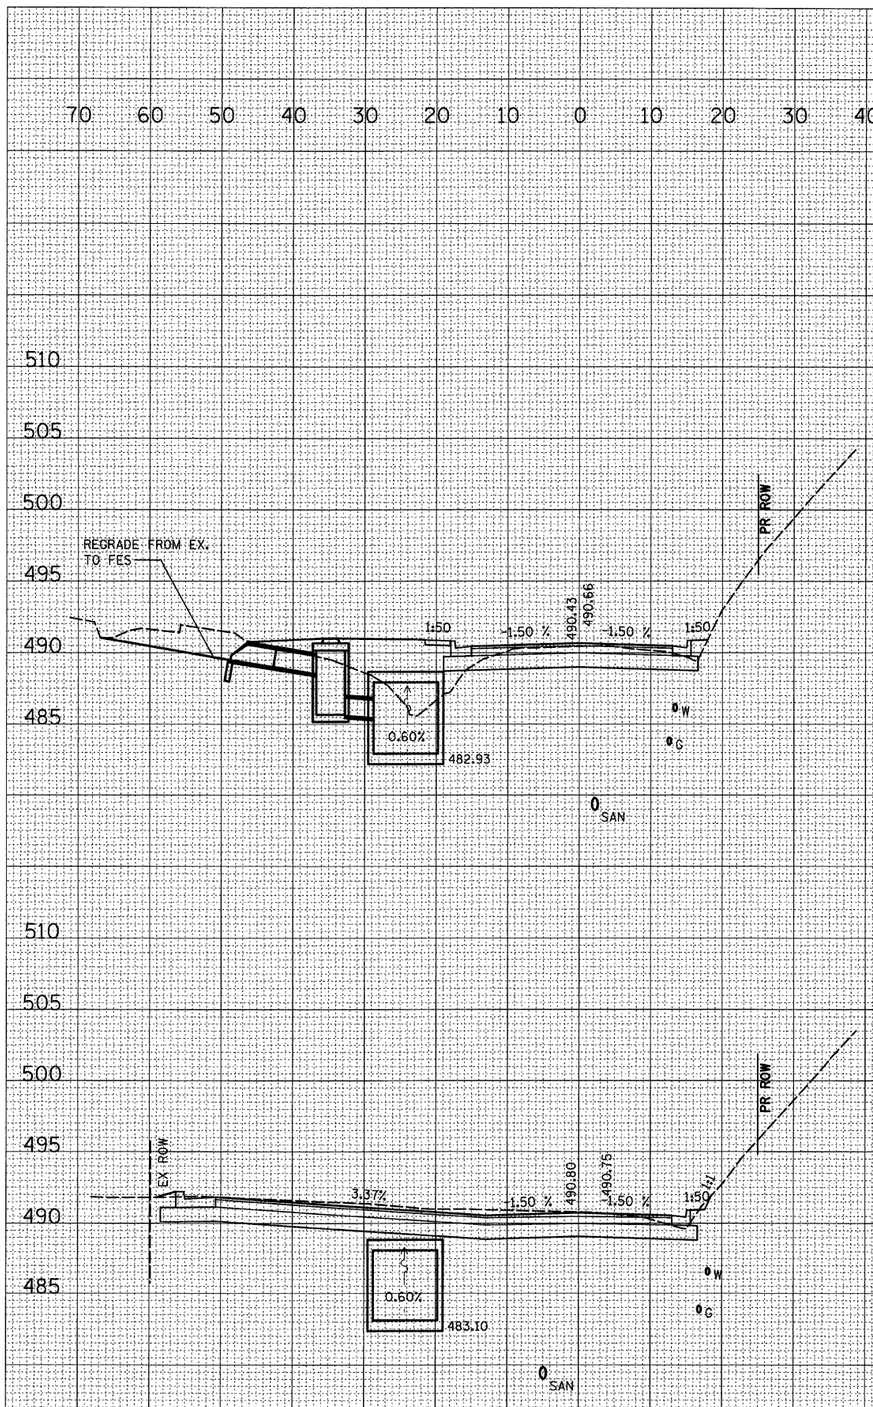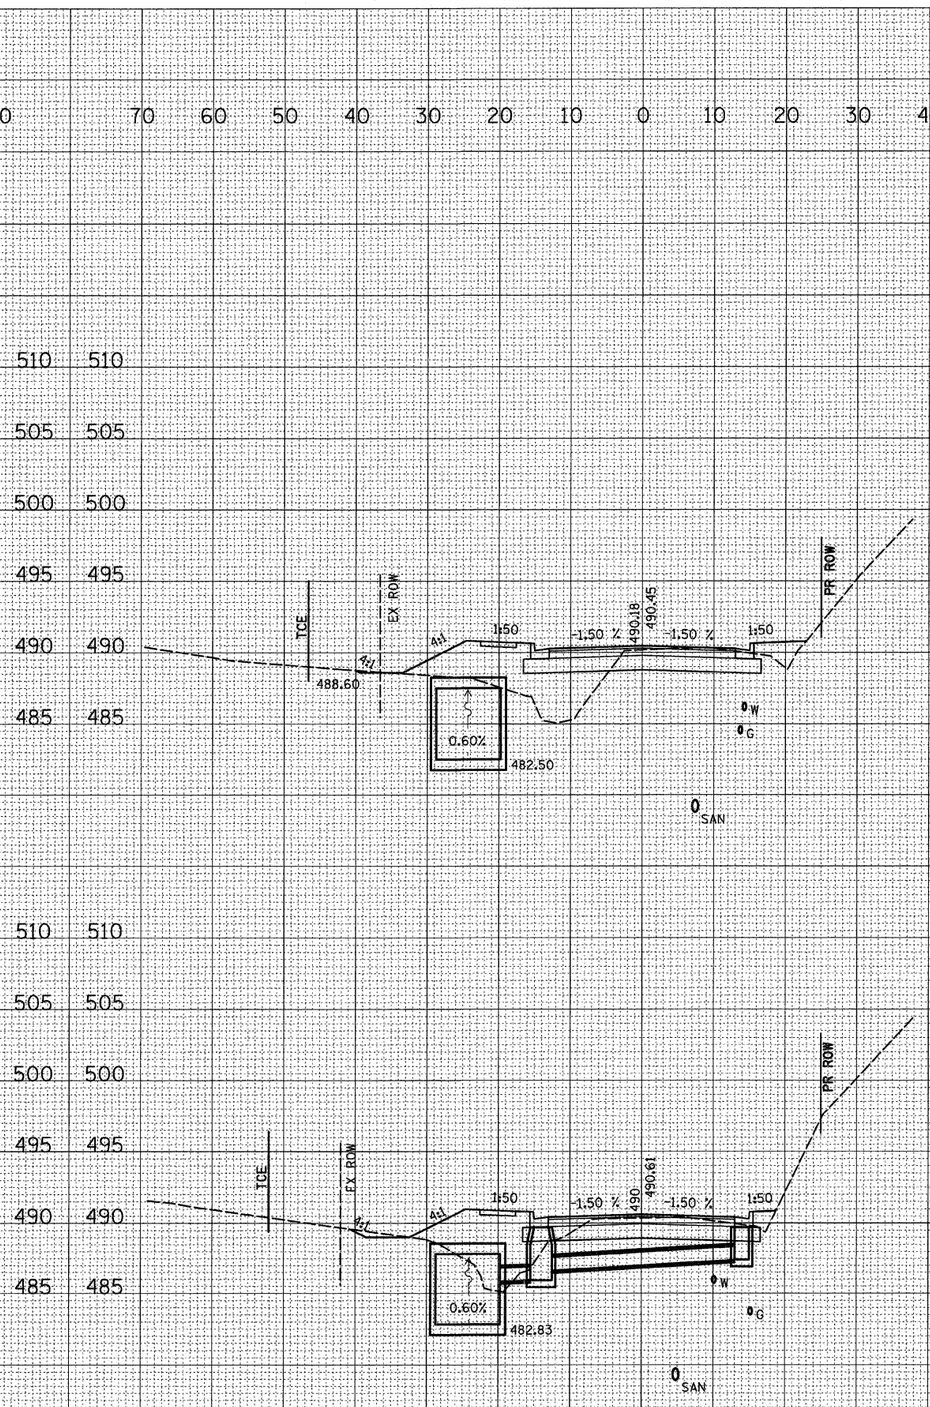
PLOT DATE = 3/4/2009
FILE NAME = N:\X-25087\Micronetwork V8\Construction\C&G\mainSTR.dgn
PLOT SCALE = 10.0000 ' / IN.
REFERENCE = *REF*