F.A.U RTE.	SECTION	COUNTY	TOTAL SHEETS	SHEET NO.
9182	05-00186-07-FP	ST CLAIR	47	10
STA. 118+00		TO STA. 124+00		
FED. ROAD DIST. NO. 8	ILLINOIS	FED. AID PROJECT		
CONTRACT NO. 97386				

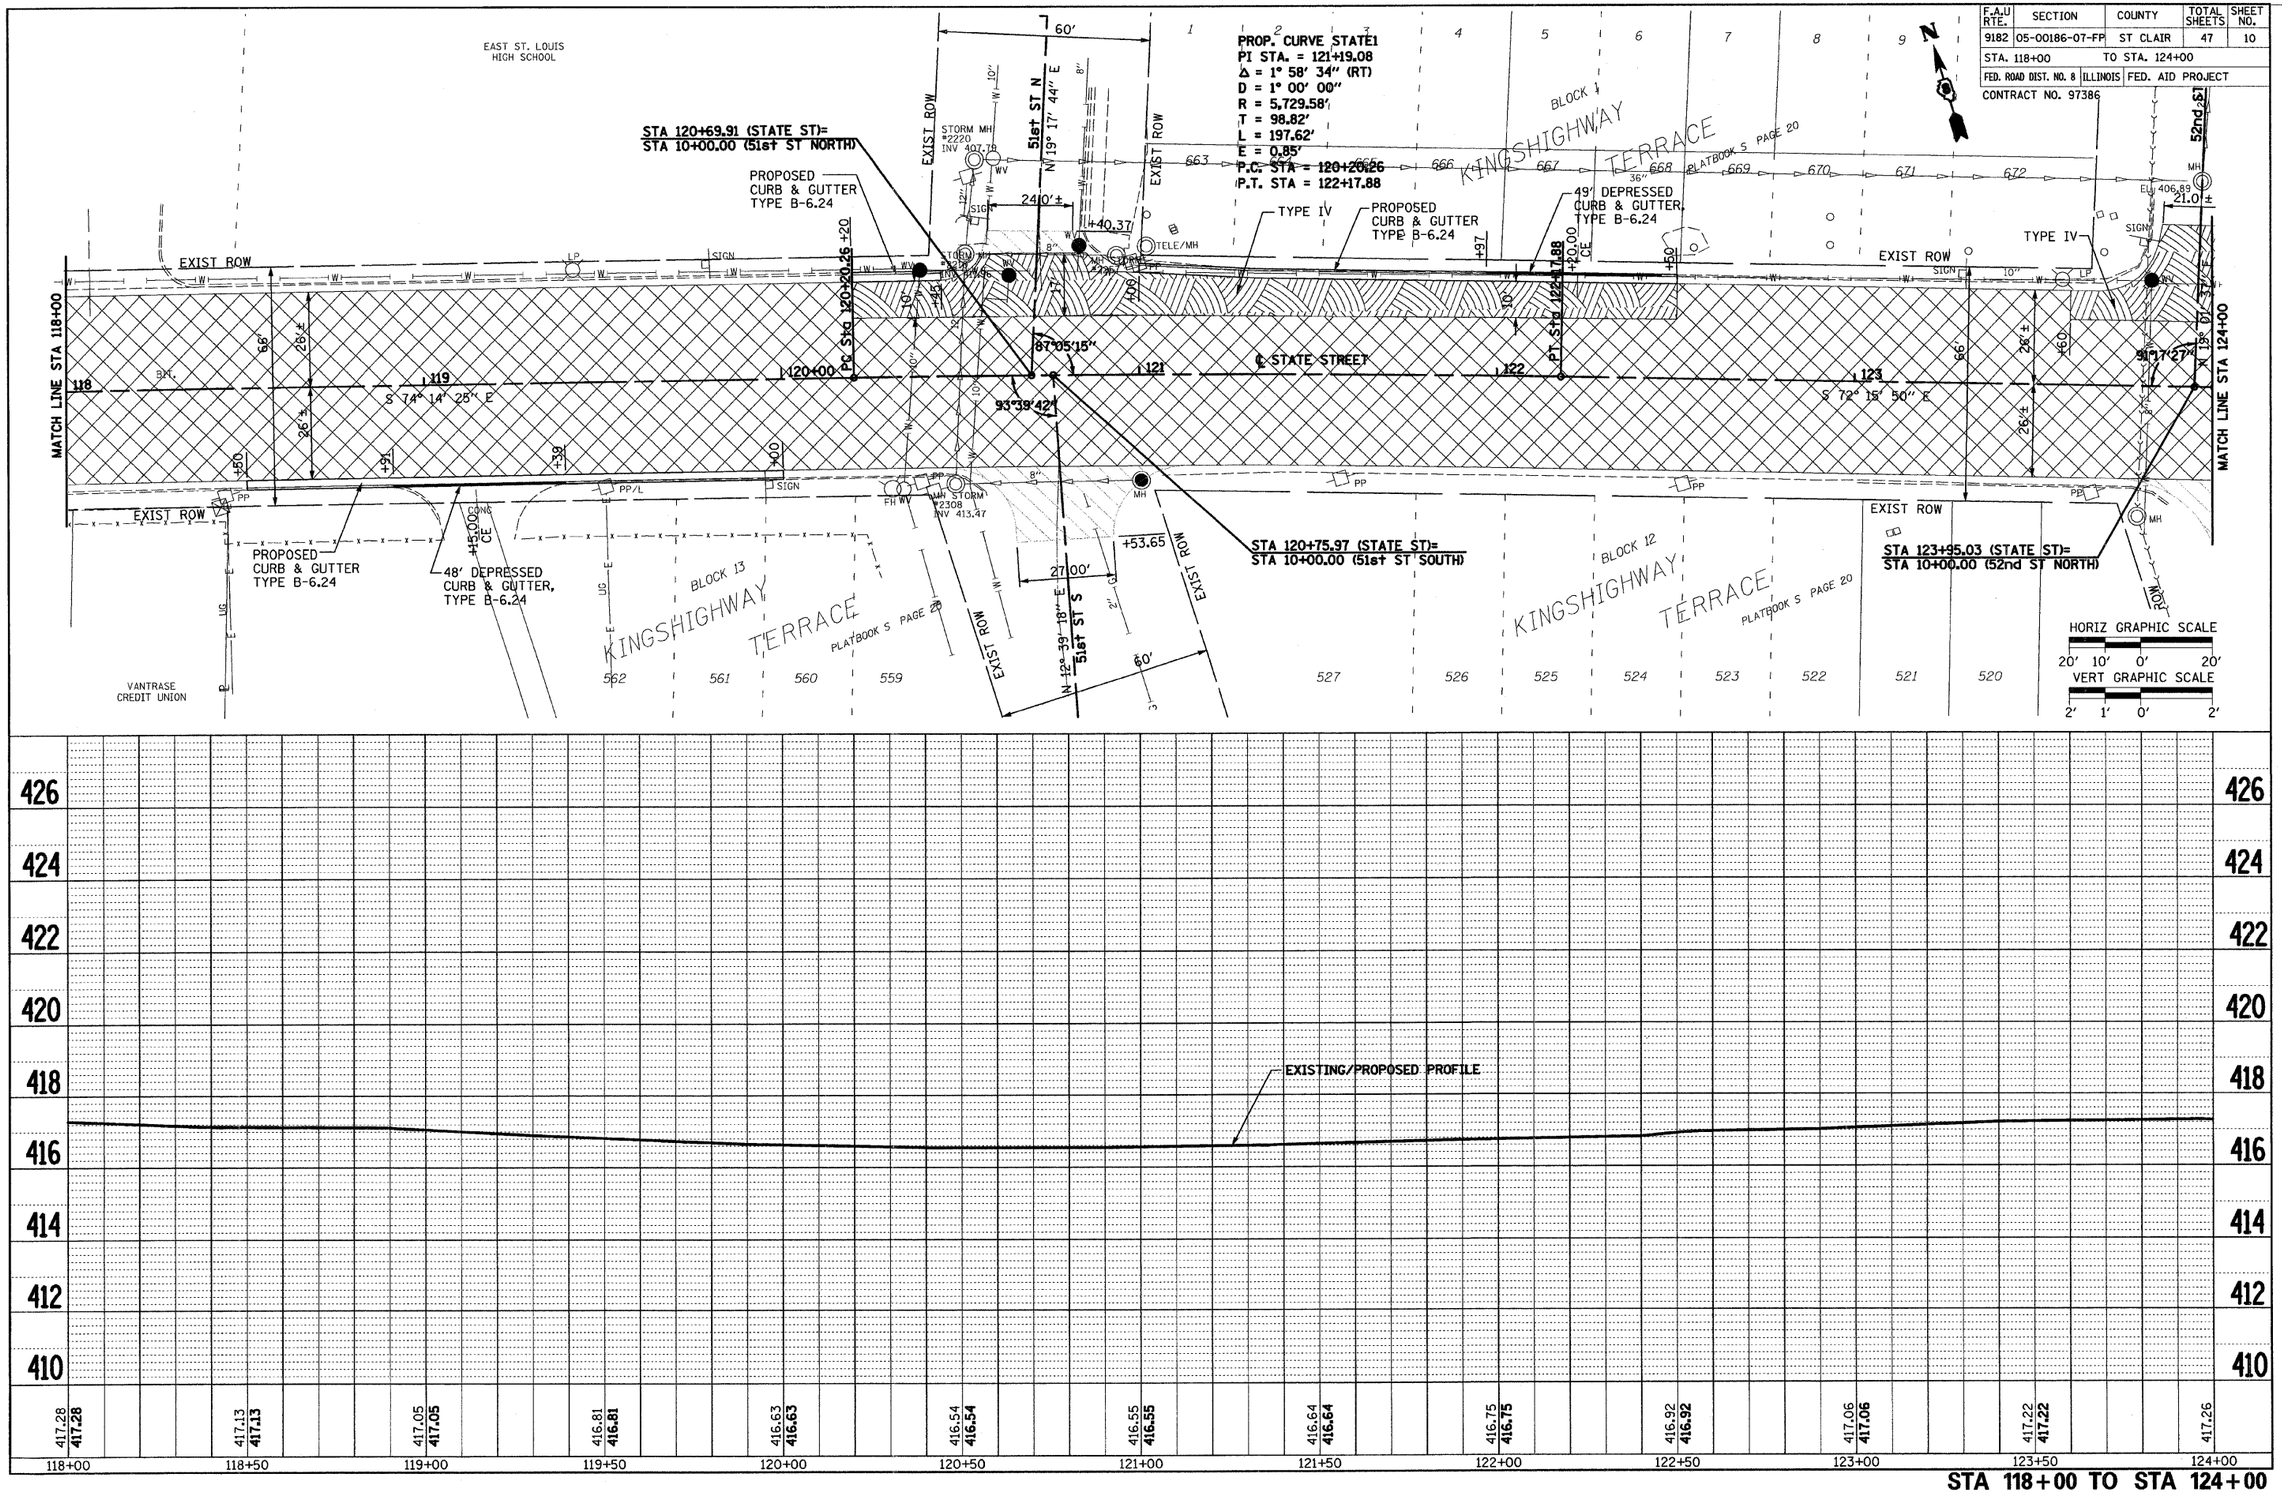

STA 118+00 TO STA 124+00