ROUTE NO.	SECTION	COUNTY	TOTAL SHEETS	SHEET NO.
S.B.I. 150	(133A) D.I	Alexander	32	22
FED. ROAD DIST. NO. 7		ILLINOIS	FED. AID PROJECT-	

SHEET NO. 15
23 SHEETS

Contract #98910

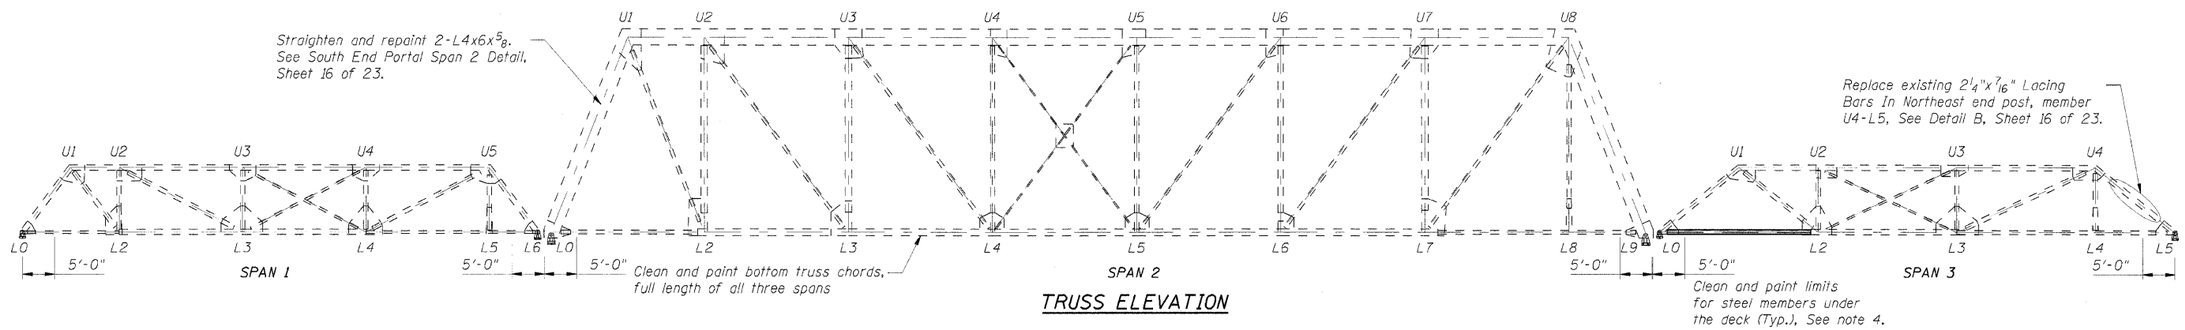

TRUSS ELEVATION

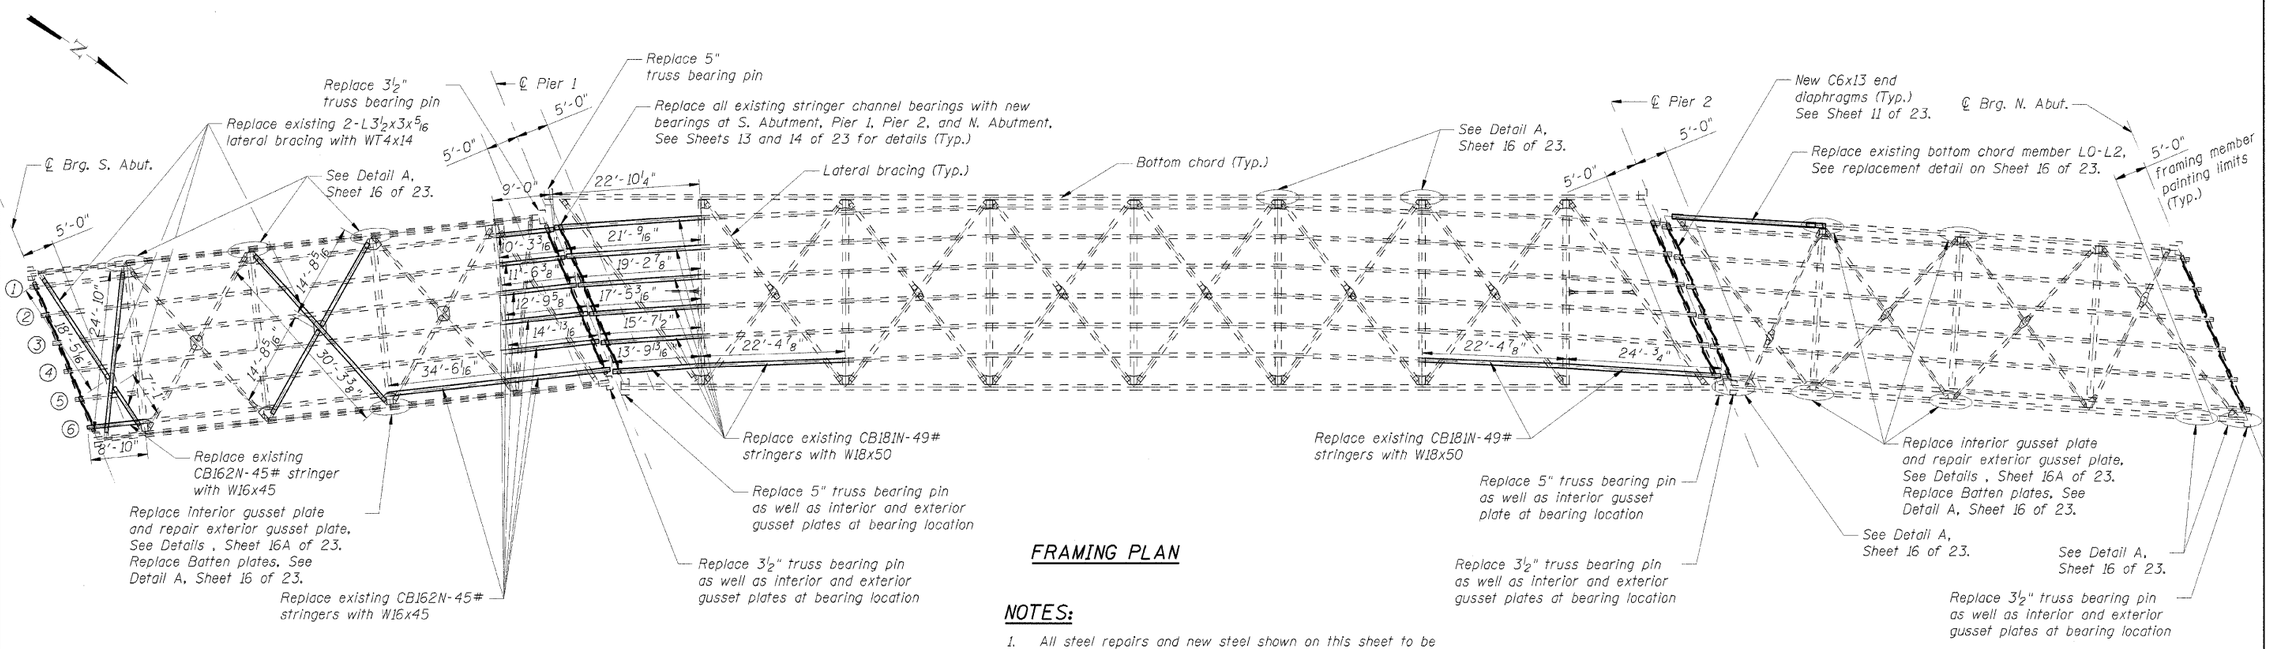

FRAMING PLAN

NOTES:

1. All steel repairs and new steel shown on this sheet to be paid for under "Structural Steel Repair".
2. See Sheet 16 of 23 for detail of Stringer Seat Replacement.
3. See Sheet 16 of 23 for detail of Floor Beam Web Repair.
4. All steel members underneath the deck that are to remain shall be cleaned and painted within 5 feet from any deck joint.
5. All truss bearing anchor bolts are to be repaired. See Sheet 16A of 23 for detail of Anchor Bolt Repair.
6. See Sheet 16A of 23 for detail of Truss Pin Replacement details.
7. See Sheet 16A of 23 for detail of Gusset Plate Repair and Replacement details.
8. All work to support the truss while performing the pin and chord member replacements to be included with "Temporary Shoring and Cribbing".

TENG
TENG & ASSOCIATES, INC.
ENGINEERS/ARCHITECTS/PLANNERS
CHICAGO, ILLINOIS

Designed By: TCG	Checked By: JLR	Drawn By: TCG
Date: Feb 2009	File: fy08IHOOLS.DGN	

ILLINOIS DEPARTMENT OF TRANSPORTATION
FRAMING PLAN
OLD ILLINOIS ROUTE 3
OVER SEXTON CREEK
S.B.I. ROUTE 150 - SECTION (133A)D.I
ALEXANDER COUNTY
STATION 1212+84.95
STRUCTURE NO. 002-0009

C:\TC-WORKSPACE\GALLTC\M-FS-00414.D-TRANS_07\2202\3666-01\STRUCT\CAD\02 PHASE II\14 TENG\SHEET\FP021A001.SHT
GALLTC
4-14-2009, 11:07:53