F.A.I. RTE.	SECTION	COUNTY	TOTAL SHEETS	SHEET NO.
55	*	WILL	608	142
STA.		TO STA.		
FED. ROAD DIST. NO. 1	ILLINOIS	FED. AID PROJECT		
* (26, 26HB-1&114) R-2		CONTRACT NO. 60363		

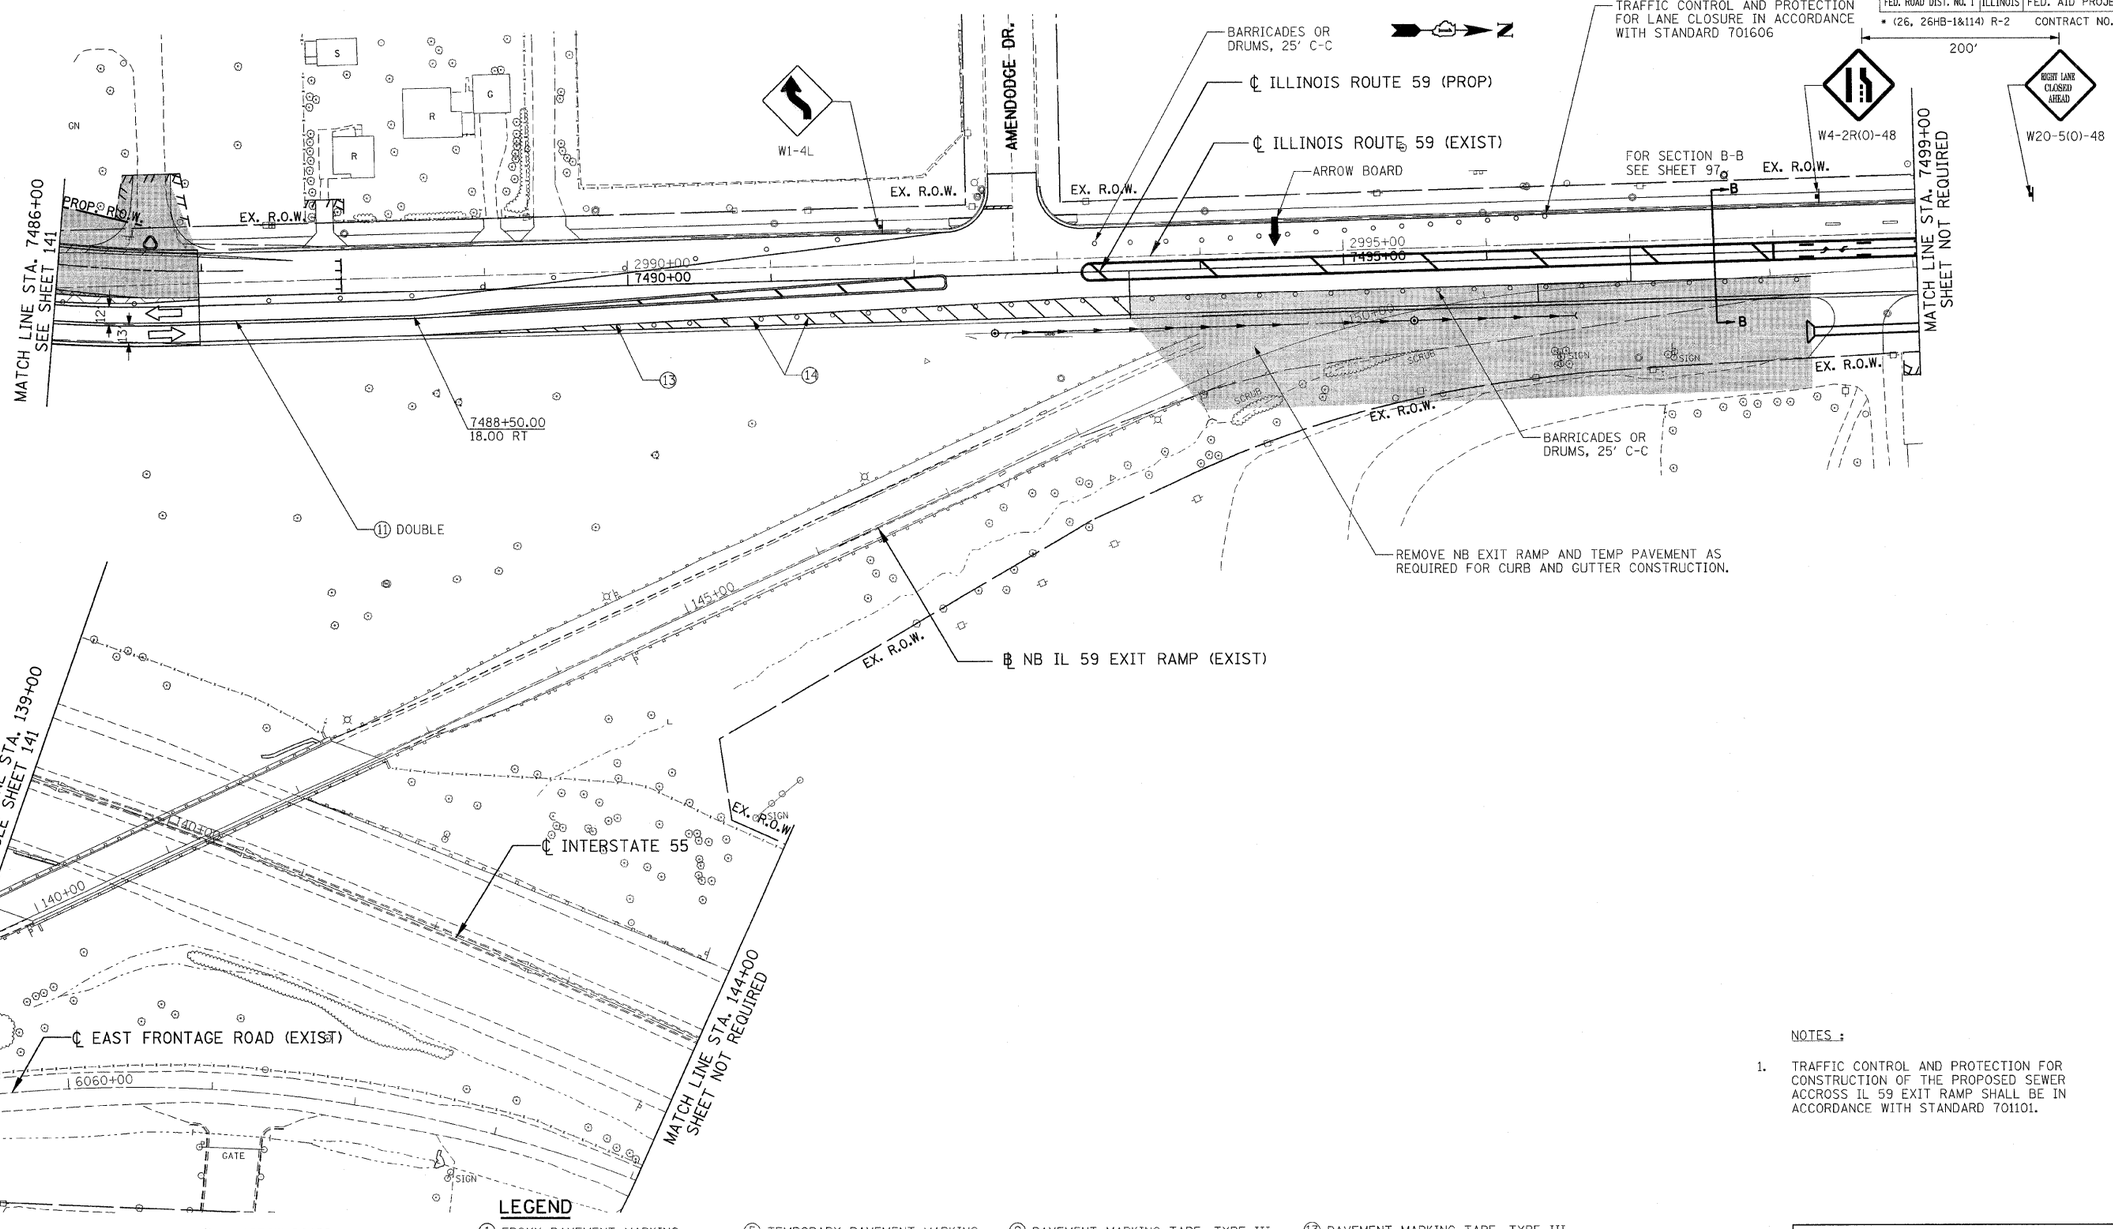

NOTES ;

1. TRAFFIC CONTROL AND PROTECTION FOR CONSTRUCTION OF THE PROPOSED SEWER ACCROSS IL 59 EXIT RAMP SHALL BE IN ACCORDANCE WITH STANDARD 701101.

LEGEND

- WORK ZONE
- TEMPORARY PAVEMENT
- TEMP. PVMT - PREVIOUS STAGE
- CLASS D PATCHES (TYPE AND THICKNESS SPECIFIED AT EACH PATCH LOCATION)
- PAVEMENT REMOVAL
- PAVED SHOULDER REMOVAL (INCL. GORES)
- TRAFFIC FLOW
- ARROW BOARD
- VERTICAL PANELS
- BARRICADE, TYPE III
- PROP. TRAFFIC SIGN
- BARRICADES, TYPE II W/ FLASHING LIGHTS
- PLASTIC TYPE II BARRICADES OR DRUMS W/ STEADY BURN LIGHT
- TEMPORARY CONCRETE BARRIER

LEGEND

1. EPOXY PAVEMENT MARKING - LINE 4" (WHITE)
2. TEMPORARY PAVEMENT MARKING - 4" (WHITE)
3. TEMPORARY PAVEMENT MARKING - 4" (YELLOW)
3A. TEMPORARY PAVEMENT MARKING - 4" (YELLOW),10' DASH-30'SKIP
4. EPOXY PAVEMENT MARKING - LINE 4" (YELLOW)
5. TEMPORARY PAVEMENT MARKING - 8" (WHITE)
6. TEMPORARY PAVEMENT MARKING - 12" (WHITE)
7. EPOXY PAVEMENT MARKING - LINE 5" (WHITE) 10' DASH-30' SKIP
8. TEMPORARY PAVEMENT MARKING - 24" (WHITE)
9. PAVEMENT MARKING TAPE, TYPE III - LETTERS AND SYMBOLS
10. PAVEMENT MARKING TAPE, TYPE III - 4" (YELLOW)
11. PAVEMENT MARKING TAPE, TYPE III - 4" (YELLOW)
11A. PAVEMENT MARKING TAPE, TYPE III - 4" (YELLOW), 10' DASH-30' SKIP
12. PAVEMENT MARKING TAPE, TYPE III - 6" (WHITE)
13. PAVEMENT MARKING TAPE, TYPE III - 8" (WHITE)
14. PAVEMENT MARKING TAPE, TYPE III - 12" (WHITE)
15. PAVEMENT MARKING TAPE, TYPE III - 12" (YELLOW)
16. PAVEMENT MARKING TAPE, TYPE III - 24" (WHITE)
17. PAVEMENT MARKING TAPE, TYPE III - 5" (WHITE), 10' DASH-30' SKIP

MOT55

REVISIONS	
NAME	DATE
1 JB - ENTIRE SHEET REVISED	07/11/08

ILLINOIS DEPARTMENT OF TRANSPORTATION
FAI 55 AT FAP 338 ILLINOIS ROUTE 59
SECTION: (26, 26HB-1&114) R-2

MAINTENANCE OF TRAFFIC STAGE 3B STA. 7486+00 TO STA. 7499+00

SCALE: 1' = 50' DRAWN BY: JB
DATE: 03/14/08 CHECKED BY: ACL

TENG & ASSOCIATES, INC.
ENGINEERS&ARCHITECTS&PLANNERS
205 N. MICHIGAN AVE. CHICAGO, IL 60601
TELEPHONE: 312/616-0800

..\ALTOURH6.DGN, ..\SUROORL1.DGN, ..\EXHOORL9.DGN, ..\SUROORSV.DGN, ..\TPOOORGP.DGN, ..\RDWOORHN.DGN, ..\TTBOORKN.DGN, ..\KGWKOORO.DGN, ..\PVMOORRL.DGN, ..\KGWOORO.DGN, ..\MOTOOVO5.DGN, ..\MOTOORMB.DGN, ..\DRAOORPO.DGN, ..\MOTOOSIG.DGN, ..\MOTOO2KO.DGN,
7-14-2008, 8:48:35 T:\DOCUMENT\1932790\CIVIL\DGN\MOT005F2.DGN
1 2 