F.A.I. RTE.	SECTION	COUNTY	TOTAL SHEETS	SHEET NO.
55	*	WILL	608	66
STA.	TO STA.			
FED. ROAD DIST. NO. 1	ILLINOIS	FED. AID PROJECT		

* (26, 26HB-1&114) R-2 CONTRACT NO. 60363

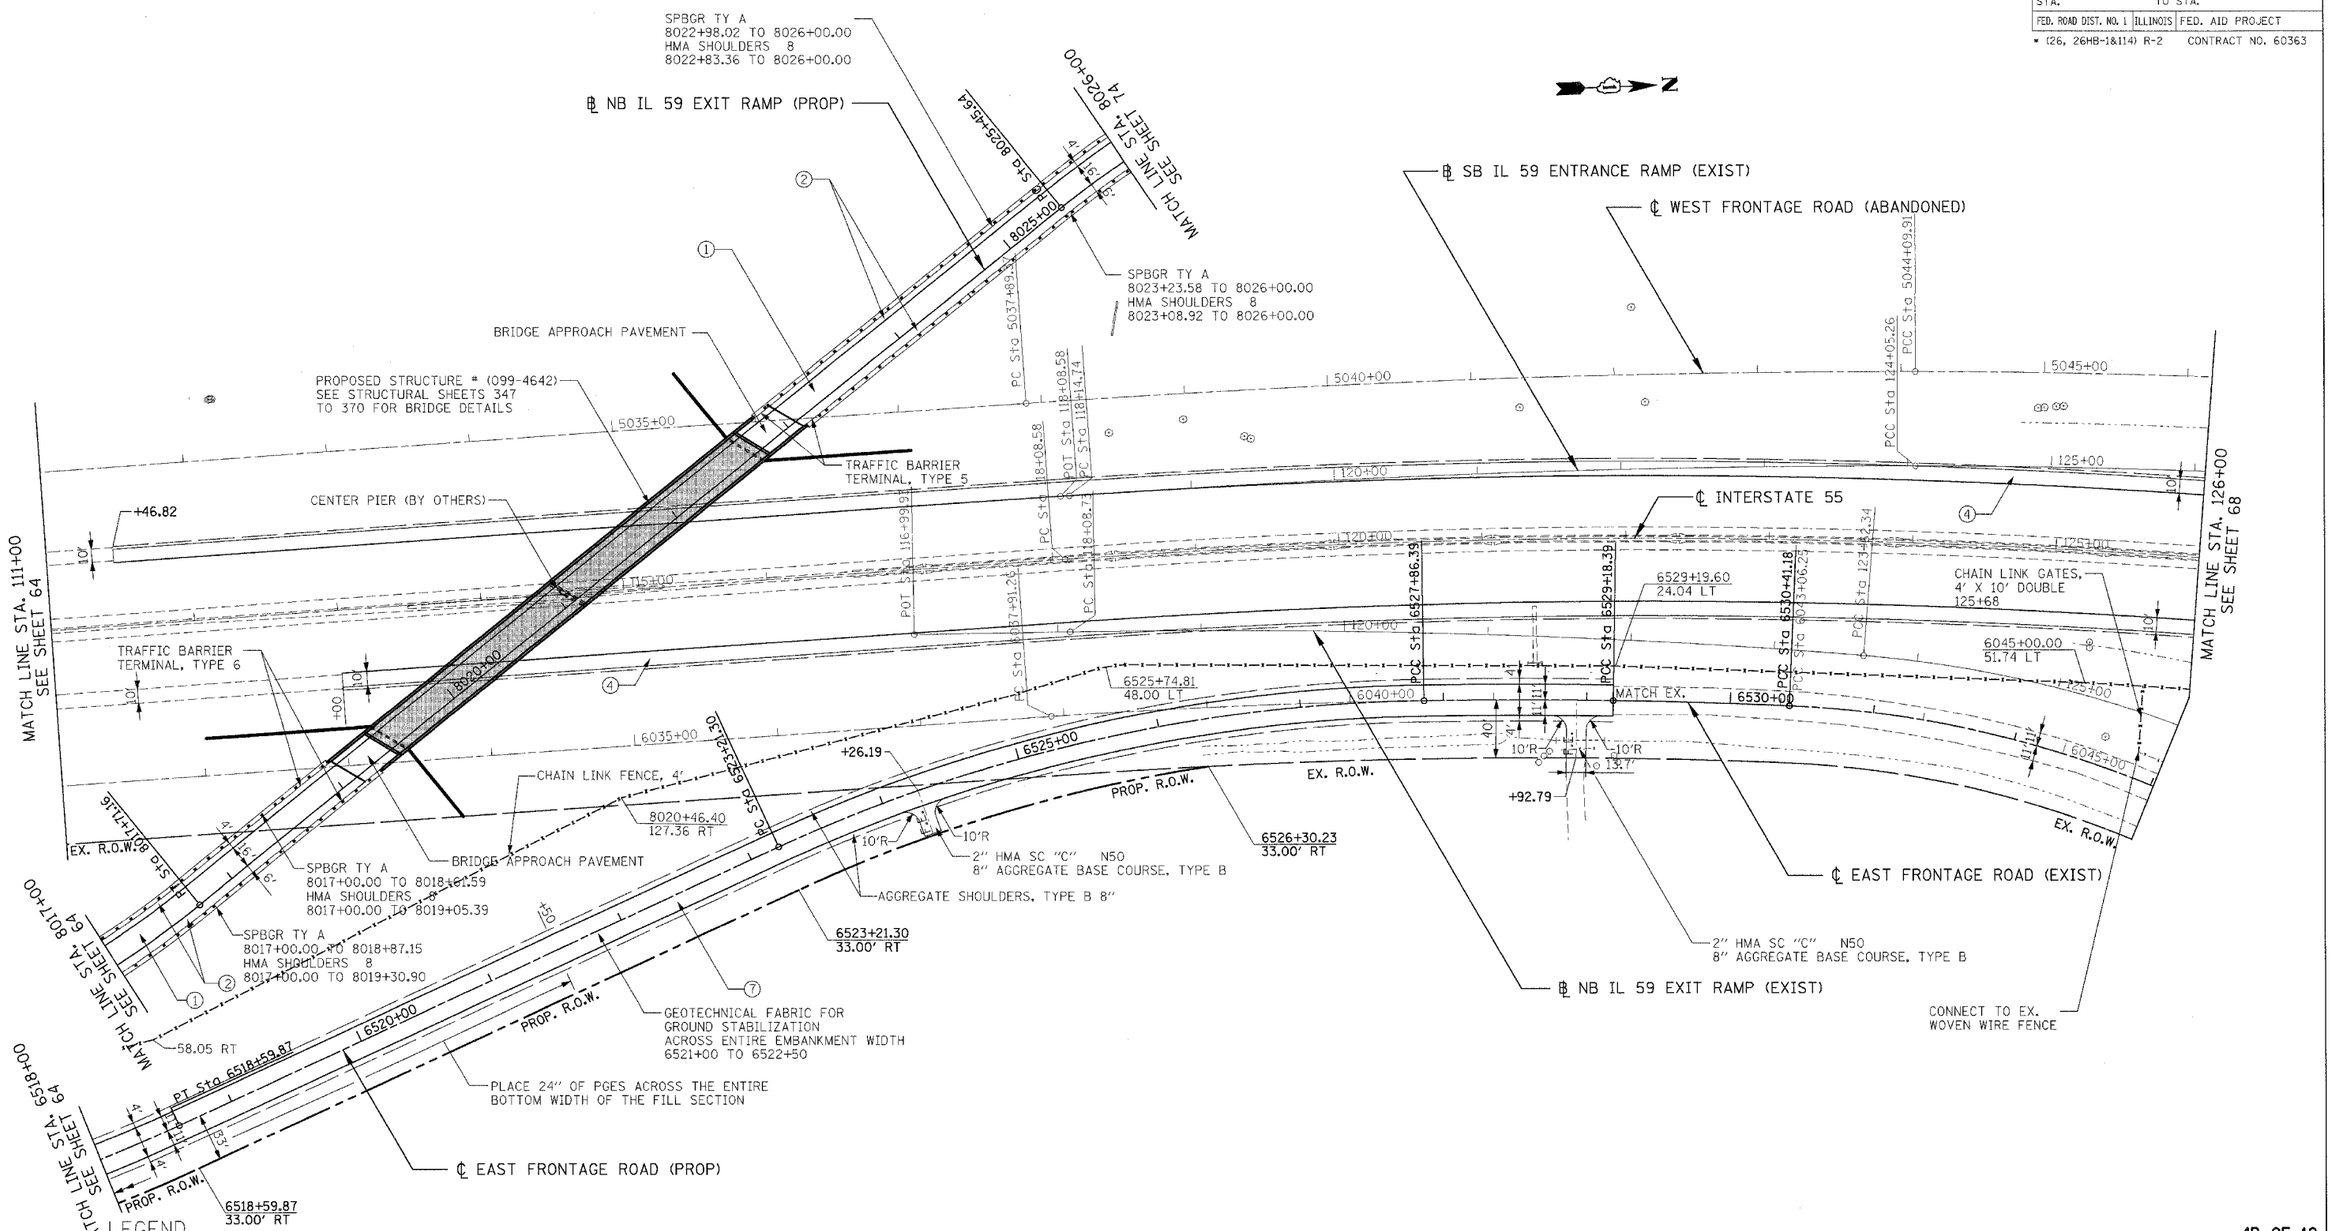

LEGEND

- PAVEMENT REMOVAL
- PAVED SHOULDER REMOVAL (INCLUDES GORE AREAS)
- DRIVEWAY PAVEMENT REMOVAL (INCL. PARKING LOTS)
- AGGREGATE REMOVAL TO BE PAID FOR AS EARTH EXCAVATION
- HOT-MIX ASPHALT SURFACE REMOVAL, 2" SEE SHEET 422 FOR DETAILS
- LINEAR REMOVALS
- (6) TREE REMOVAL (WITH DIAMETER)
- BUSH/ SHRUB REMOVAL (REMOVAL INCLUDED IN COST OF EARTHWORK)
- (9) TREE TRUNK PROTECTION (TTP)

(1) NB & SB IL59 RAMPS
PCC PVT 9 3/4 JOINTD
STAB SUBBASE HMA 4
AGG SUBGRADE 12

(2) HMA SHOULDERS 8
AGG SUBGRADE 12

(3) I-55 AUX LANE WIDENING
HMA PAVT FD 17
AGG SUBGRADE 12

(4) HMA SHOULDERS 13
AGG SUBGRADE 12

(5) IL ROUTE 59
PCC PVT 9 3/4 JOINTD
AGG SUBGRADE 12

(6) SEIL ROAD
HMA PAVT FD 15 3/4
AGG SUBGRADE 12

(7) EAST FRONTAGE ROAD
HMA PAVT FD 9
AGG SUBGRADE 12

(8) PCC DRIVEWAY PAVT 8

(9) PCC DRIVEWAY PAVT 6

NOTES:

1. SEE SHEET 216 TO SHEET 220 FOR DRAINAGE SCHEDULE.
2. COST OF PLANTER REMOVAL SHALL BE INCLUDED IN THE COST OF PAVEMENT REMOVAL.
3. SEE SHEET 421 FOR DRIVEWAY SCH. ALL IL59 DRIVEWAYS SHALL BE HMA BEYOND R.O.W. LIMITS EXCEPT AS NOTED.

REVISIONS	
NAME	DATE

ILLINOIS DEPARTMENT OF TRANSPORTATION
FAI 55 AT FAP 338 ILLINOIS ROUTE 59
SECTION: (26, 26HB-1&114) R-2

PROPOSED I-55 ROADWAY PLAN STA. 111+00 TO STA. 126+00

SCALE: 1" = 50' DRAWN BY: JB
DATE: 03/14/08 CHECKED BY: ACL

TENG
TENG & ASSOCIATES, INC.
ENGINEERING & ARCHITECTS PLANNERS
360 N. MICHIGAN AVE. CHICAGO, IL 60601
TELEPHONE: 312/53-0000

...\ALTDWHG.DGN...\SUROBRLI.DGN...\EXHDGR1.DGN...\SUROGR9V.DGN...\TP000RCP.DGN...\RDWOGROLD.DGN...\UTLOGROP.DGN...\DRA00RPK.DGN...\DRA00RPO.DGN...\SUROQUSE.DGN...\GPE00YXA.DGN
3-13-2008, 2:12:42 P
I:\DOCUMENT\93790\CIVIL\DGN\RDWOGRP.DGN
BONDHUJD
55 56 57 58 59 60 61 62 63