F.A.I. RTE.	SECTION	COUNTY	TOTAL SHEETS	SHEET NO.
55	*	WILL	608	75
STA.		TO STA.		
FED. ROAD DIST. NO. 1	ILLINOIS	FED. AID PROJECT		

* (26, 26HB-1&114) R-2 CONTRACT NO. 60363

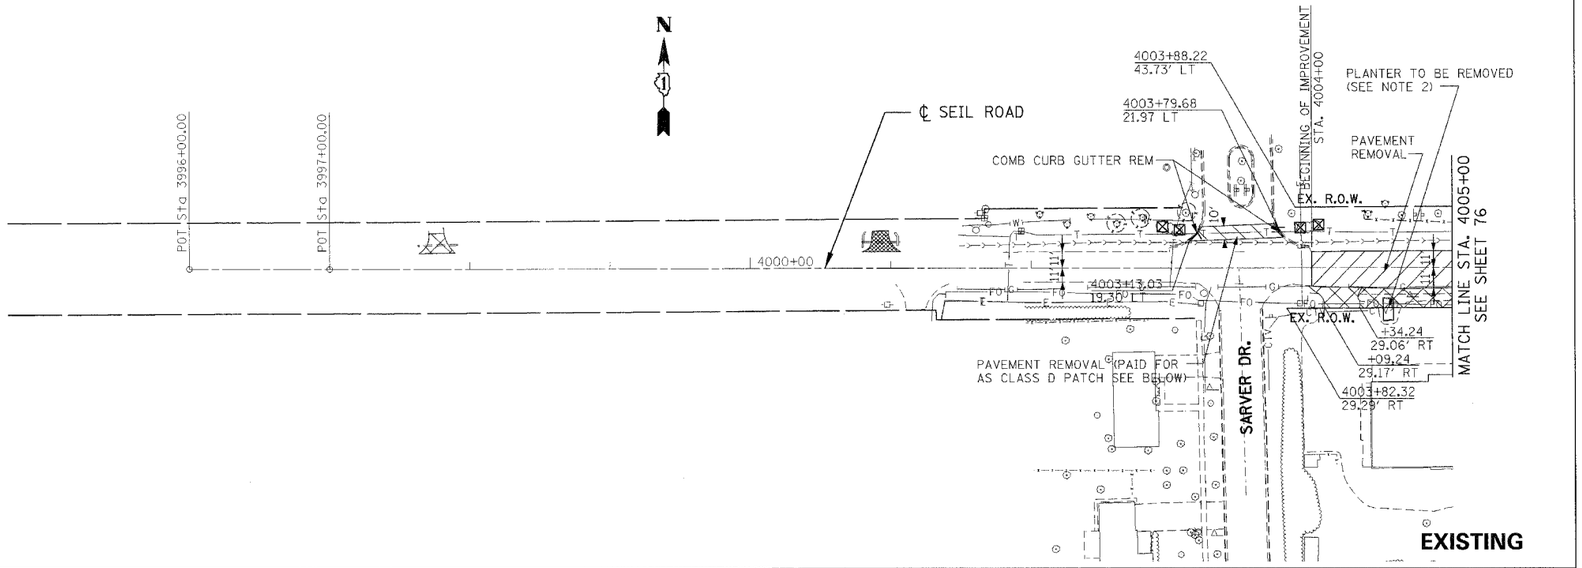

EXISTING

PROPOSED

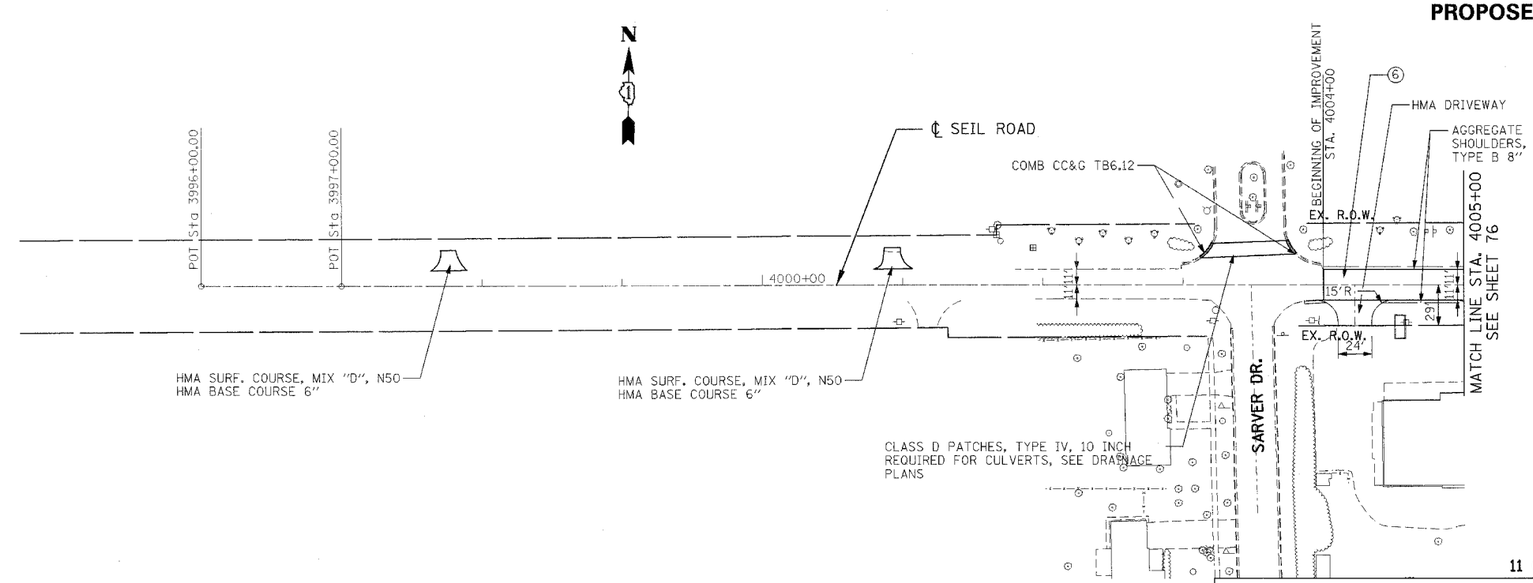

LEGEND

- PAVEMENT REMOVAL
- PAVED SHOULDER REMOVAL (INCLUDES GORE AREAS)
- DRIVEWAY PAVEMENT REMOVAL (INCL. PARKING LOTS)
- AGGREGATE REMOVAL TO BE PAID FOR AS EARTH EXCAVATION
- HOT-MIX ASPHALT SURFACE REMOVAL, 2" SEE SHEET 422 FOR DETAILS
- LINEAR REMOVALS
- (6) TREE REMOVAL (WITH DIAMETER)
- BUSH/ SHRUB REMOVAL (REMOVAL INCLUDED IN COST OF EARTHWORK)
- TREE TRUNK PROTECTION (TTP)

1. NB & SB IL59 RAMPS
   PCC PVT 9¾ JOINTD
   STAB SUBBASE HMA 4
   AGG SUBGRADE 12
2. HMA SHOULDERS 8
   AGG SUBGRADE 12
3. I-55 AUX LANE WIDENING
   HMA PAVT FD 17
   AGG SUBGRADE 12
4. HMA SHOULDERS 13
   AGG SUBGRADE 12
5. IL ROUTE 59
   PCC PVT 9¾ JOINTD
   AGG SUBGRADE 12
6. SEIL ROAD
   HMA PAVT FD 15¾
   AGG SUBGRADE 12
7. EAST FRONTAGE ROAD
   HMA PAVT FD 9
   AGG SUBGRADE 12
8. PCC DRIVEWAY PAVT 8
9. PCC DRIVEWAY PAVT 6

NOTES:

1. SEE SHEET 216 TO SHEET 220 FOR DRAINAGE SCHEDULE.
2. COST OF PLANTER REMOVAL SHALL BE INCLUDED IN THE COST OF PAVEMENT REMOVAL.
3. SEE SHEET 421 FOR DRIVEWAY SCH. ALL IL59 DRIVEWAYS SHALL BE HMA BEYOND R.O.W. LIMITS EXCEPT AS NOTED.

REVISIONS	
NAME	DATE

ILLINOIS DEPARTMENT OF TRANSPORTATION
FAI 55 AT FAP 338 ILLINOIS ROUTE 59
SECTION: (26, 26HB-1&114) R-2

EXISTING AND PROPOSED SEIL ROAD ROADWAY PLAN STA. 4002+18 TO STA. 4005+00

SCALE: 1" = 50' DRAWN BY: JB
DATE: 03/14/08 CHECKED BY: ACL

TENG
TENG & ASSOCIATES, INC.
ENGINEERS/ARCHITECTS/PLANNERS
205 N. MICHIGAN AVE. CHICAGO, IL 60601
TELEPHONE: 312/616-0000