F.A.I RTE.	SECTION	COUNTY	TOTAL SHEETS	SHEET NO.
55	*	WILL	608	87
STA.	TO STA.			
FED. ROAD DIST. NO. 1	ILLINOIS	FED. AID PROJECT		
* (26, 26HB-1&114) R-2	CONTRACT NO. 60363			

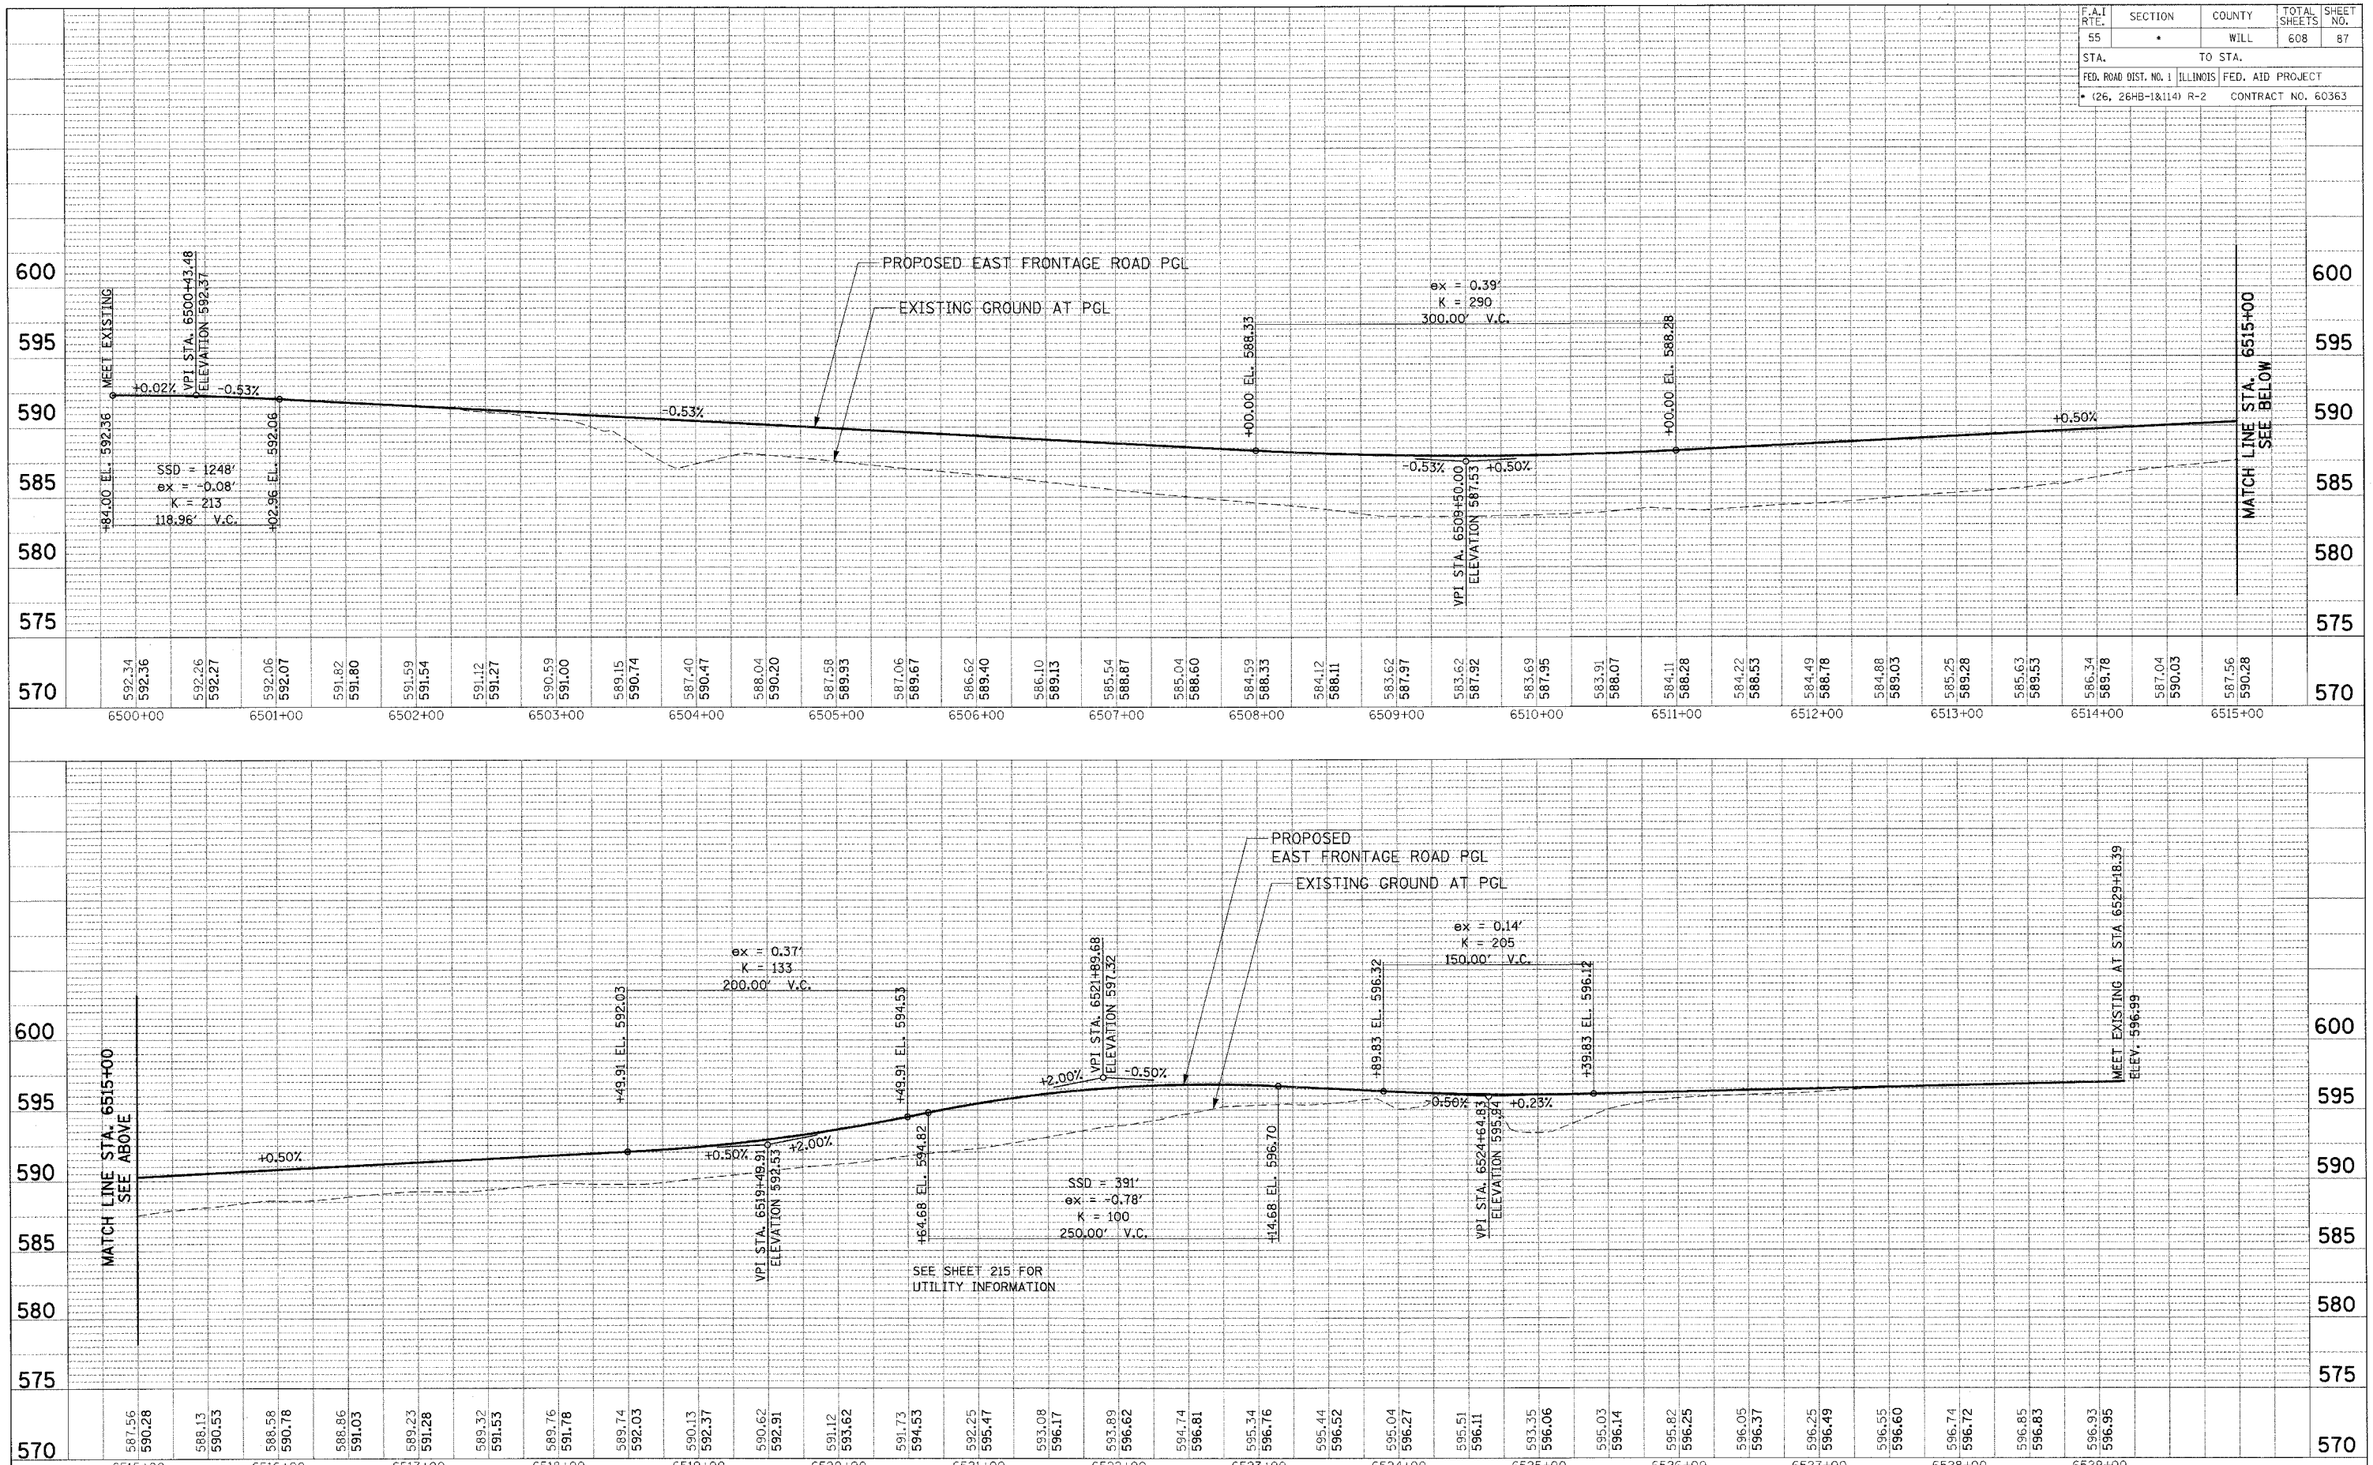

TENG

TENG & ASSOCIATES, INC.
ENGINEERS/ARCHITECTS/PLANNERS
105 N MICHIGAN AVE CHICAGO, IL 60601
TELEPHONE 312/616-0000

SCALE: VERT. 1" = 5'
HORIZ. 1" = 50'

EAST FRONTAGE RD ROADWAY PROFILE

STA 6500+00 TO 6529+18.39