F.A.I. RTE.	SECTION	COUNTY	TOTAL SHEETS	SHEET NO.
55	*	WILL	608	95
STA.		TO STA.		
FED. ROAD DIST. NO. 1	ILLINOIS	FED. AID PROJECT		
* (26, 26HB-1&114) R-2		CONTRACT NO. 60363		

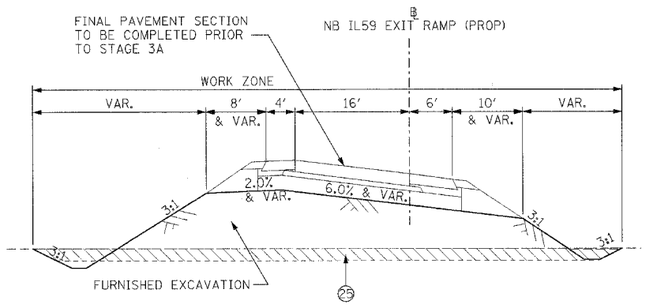

STAGE 1

TYPICAL SECTION M-M

PROPOSED NB. IL. RTE 59 EXIT RAMP

NORTHBOUND RAMP STA. 8022+76.74 TO STA. 8036+35

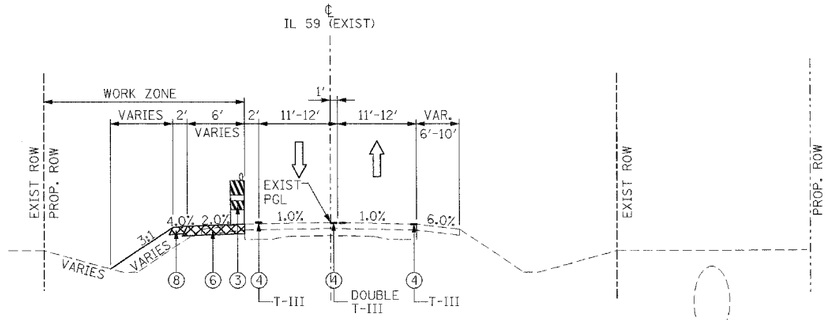

STAGE 1

TYPICAL SECTION O-O

EXISTING IL 59

STA. 2990+53.15 TO STA. 3016+37.00

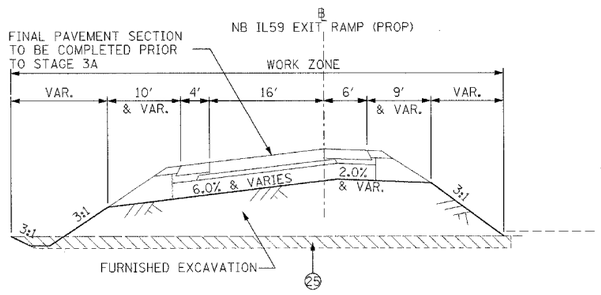

STAGE 1

TYPICAL SECTION N-N

PROPOSED NB. IL. RTE 59 EXIT RAMP

NORTHBOUND RAMP STA. 8007+70.19 TO STA. 8019+42.62
OMITTED STA. 8019+42.62 TO STA. 8022+76.74

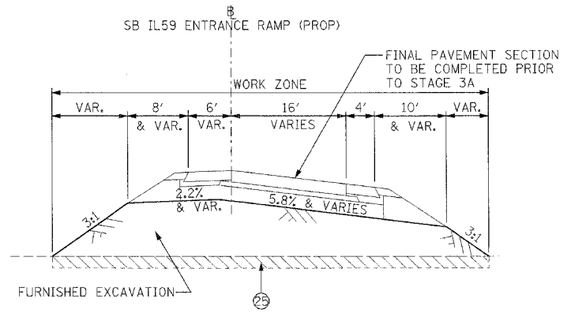

STAGE 1

TYPICAL SECTION P-P

PROPOSED SB. IL. RTE 59 ENTRANCE RAMP

NORTHBOUND RAMP STA. 7005+05 TO STA. 7023+00
LOOKING NORTH

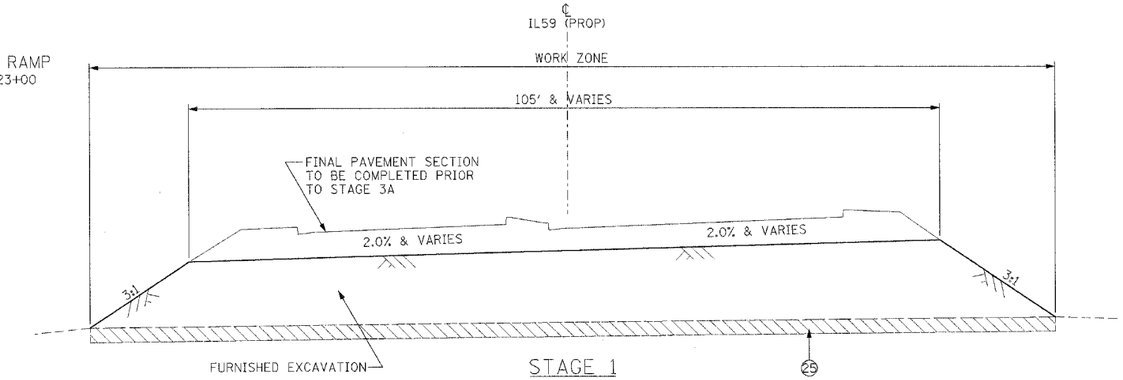

STAGE 1

TYPICAL SECTION R-R

PROPOSED IL-59 SECTION

STA. 7476+00 TO STA. 7481+50

LEGEND:

1. EXIST. WOVEN WIRE FENCE
2. CHAIN LINK FENCE, 4'
3. BARRICADES, TYPE II OR DRUMS WITH STEADY BURN LIGHT
4. TEMPORARY PAVEMENT MARKINGS (OR TYPE III TAPE IF INDICATED)
5. VERTICAL PANELS WITH STEADY BURN LIGHT
6. TEMPORARY PAVEMENT, 10"
6A. TEMPORARY PAVEMENT, 4"
7. N/A
8. AGGREGATE SHOULDERS, TYPE B 6"
9. TEMPORARY SEEDING
10. TEMPORARY PIPE CULVERT
11. BITUMINOUS SURFACE REMOVAL
12. PROP. HOT-MIX ASPHALT SURFACE COURSE, MIX "D", N70 1½"
13. PROP. STEEL PLATE BEAM GUARDRAIL
14. N/A
15. PROP. GRANULAR EMBANKMENT
16. AGGREGATE SUBGRADE 12"
17. N/A
18. PROPOSED PAVEMENT MARKINGS
19. PAVED SHOULDER REMOVAL
20. EXISTING PAVEMENT
21. TEMPORARY PAVEMENT (PREVIOUS STAGE)
22. TEMPORARY SHOULDER (PREVIOUS STAGE)
23. AGGREGATE BASE COURSE, TYPE B, 10"
24. TEMPORARY CONCRETE BARRIER WALL
25. TOPSOIL EXCAVATION

⇨ TRAFFIC FLOW

(E) DENOTES EXISTING ALIGNMENT STATIONING

(P) DENOTES PROPOSED ALIGNMENT STATIONING

MOT08 REVISIONS	
NAME	DATE

ILLINOIS DEPARTMENT OF TRANSPORTATION
FAI 55 AT FAP 338 ILLINOIS ROUTE 59
SECTION: (26, 26HB-1&114) R-2

MAINTENANCE OF TRAFFIC TYPICAL SECTIONS STAGE 1 (2 OF 2)

SCALE: N.T.S. DRAWN BY: JB

DATE: 03/14/08 CHECKED BY: ACL

TENG

TENG & ASSOCIATES, INC.
ENGINEERS/ARCHITECTS/PLANNERS
205 N. MICHIGAN AVE. CHICAGO, IL 60601
TELEPHONE: 312/616-0600

...\TTBORRKN.DGN ...\MOTOOSC-.DGN ...\MOTOOSES.DGN ...\MOTOOSPM.DGN ...\TSCOORWA.DGN ...\TSCOORWB.DGN ...\TSCOORWC.DGN ...\TSCOORWD.DGN ...\TSCOORWS.DGN ...\TSCOORWT.DGN ...\TSCOORSY.DGN
3-14-2008, 9:57:50 F:\DOCUMENT\1932790\CIVIL\ORDN\MOTOOSPM.DGN BONDHUJO
1 2 