F.A.I. RTE.	SECTION	COUNTY	TOTAL SHEETS	SHEET NO.
55	*	WILL	608	103
STA.		TO STA.		
FED. ROAD DIST. NO. 1	ILLINOIS	FED. AID PROJECT		

* (26, 26HB-1&114) R-2   CONTRACT NO. 60363

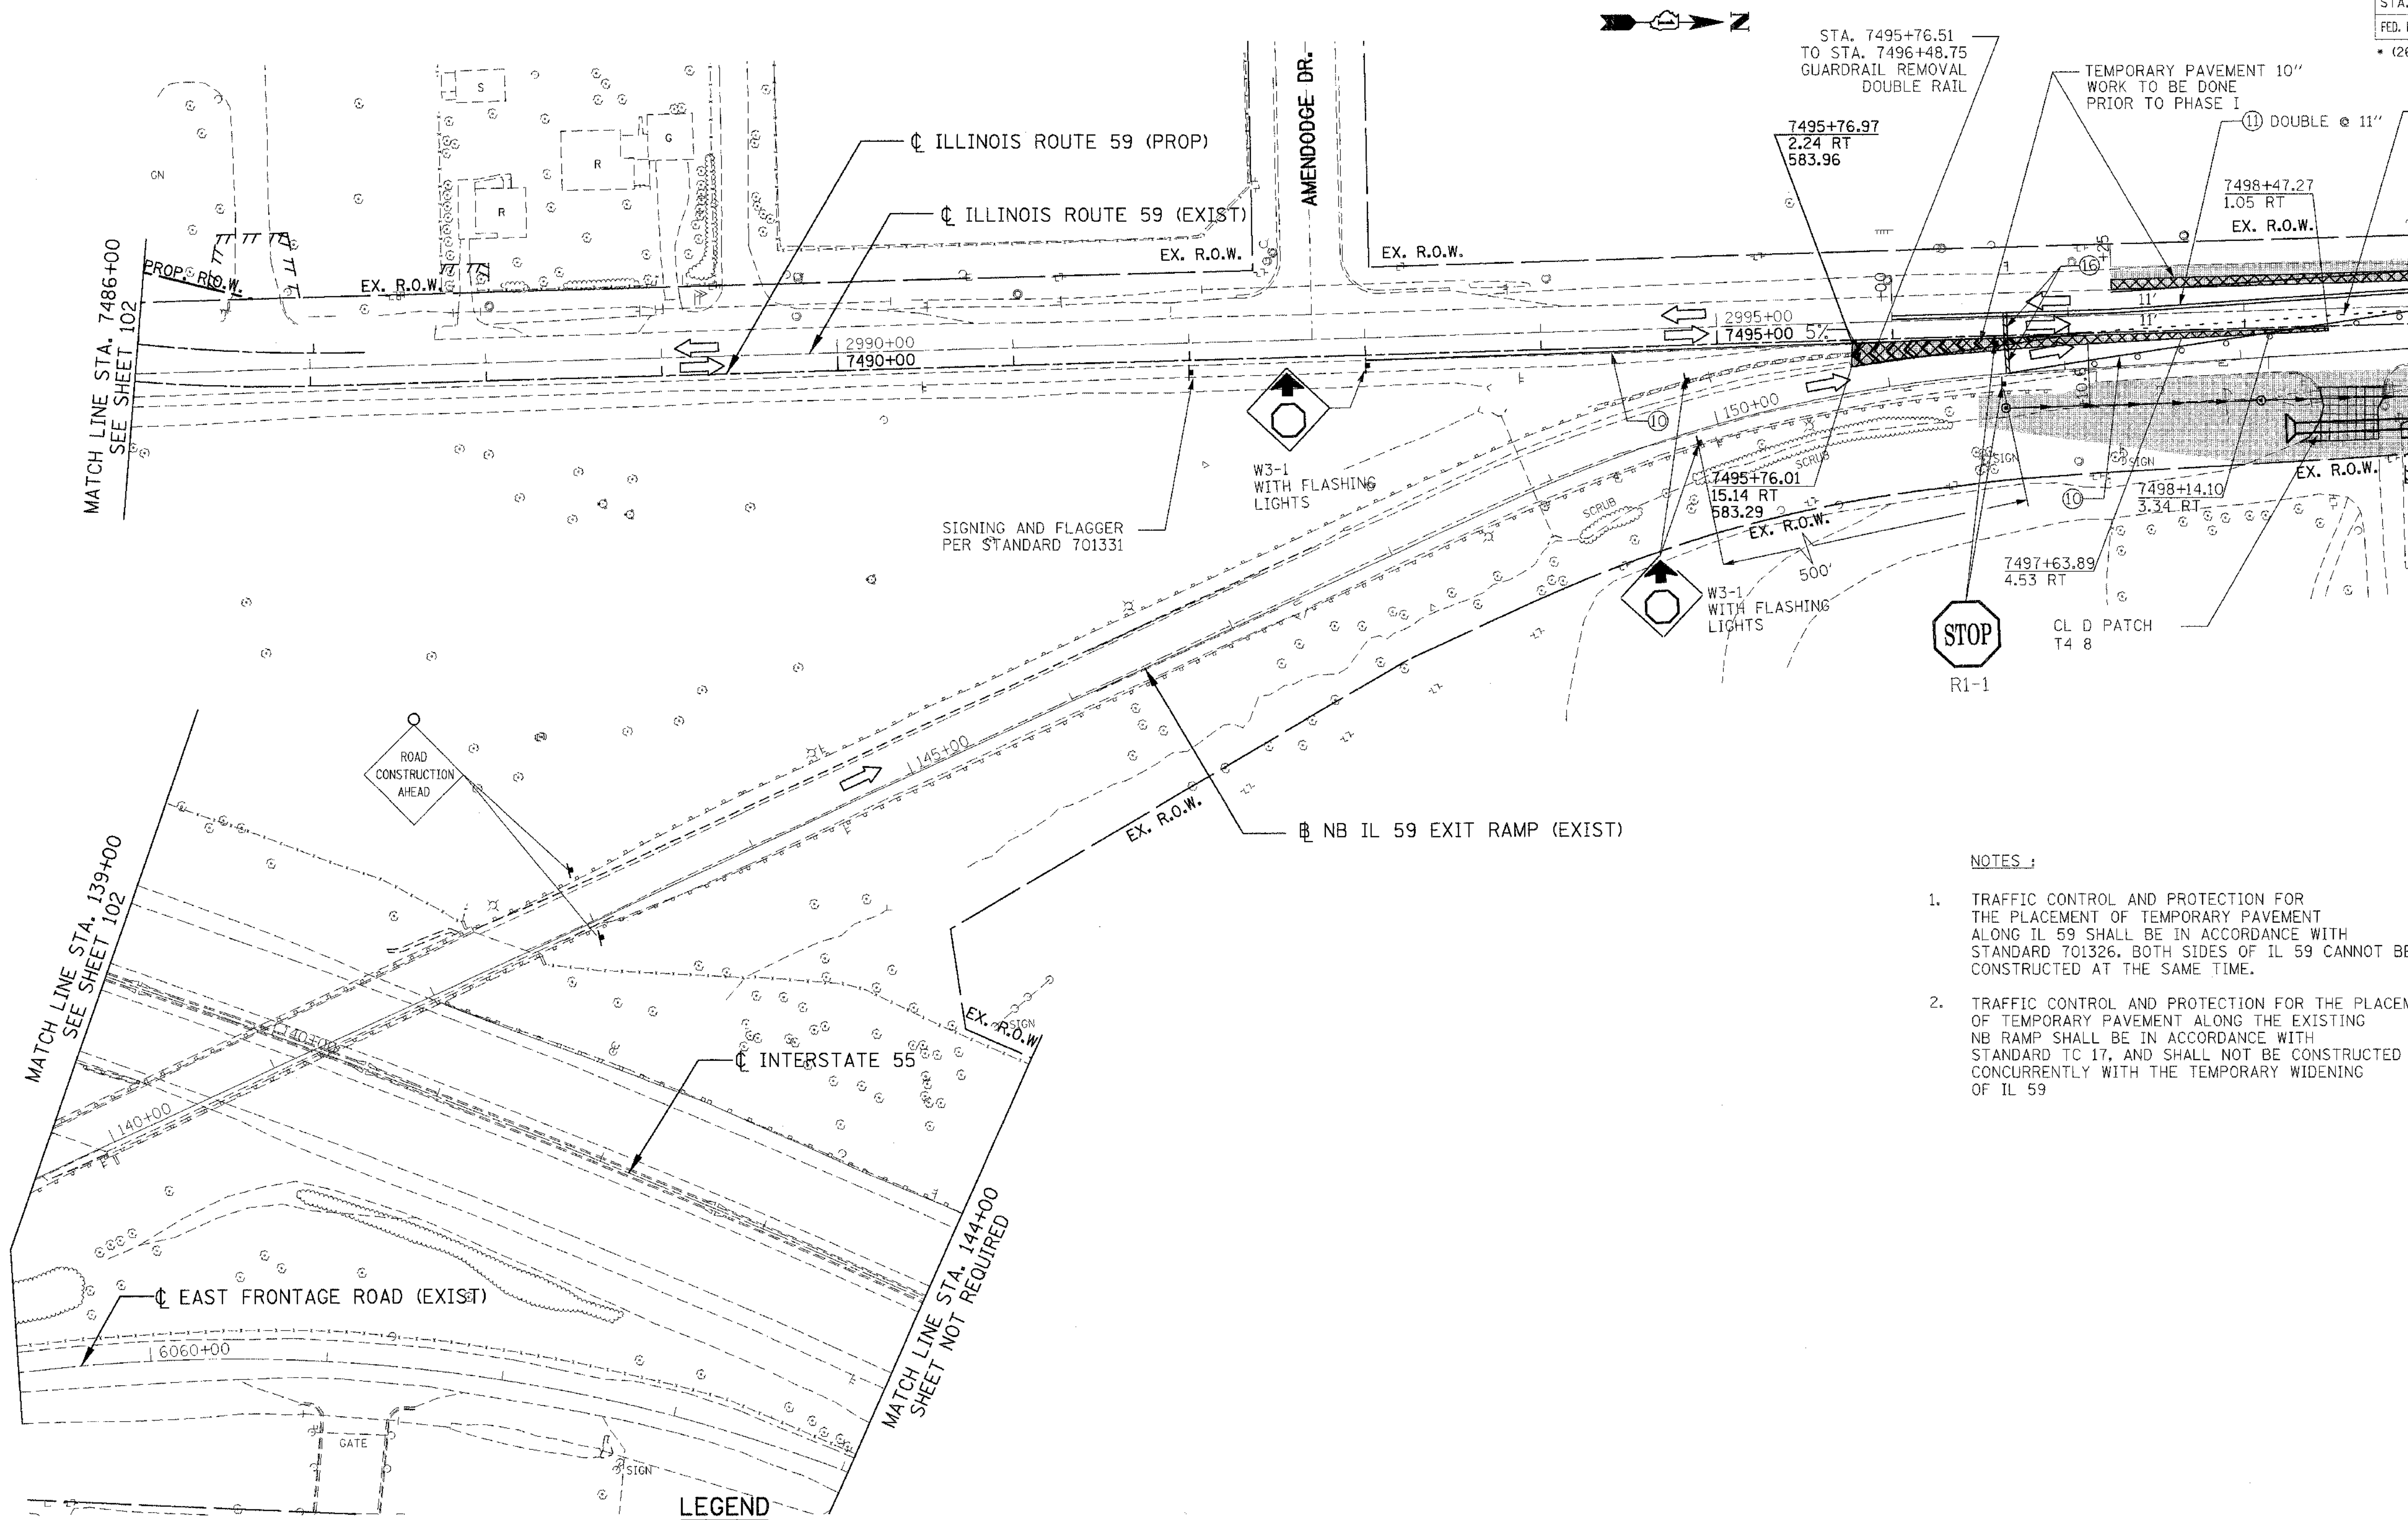

NOTES :

1. TRAFFIC CONTROL AND PROTECTION FOR THE PLACEMENT OF TEMPORARY PAVEMENT ALONG IL 59 SHALL BE IN ACCORDANCE WITH STANDARD 701326. BOTH SIDES OF IL 59 CANNOT BE CONSTRUCTED AT THE SAME TIME.

2. TRAFFIC CONTROL AND PROTECTION FOR THE PLACEMENT OF TEMPORARY PAVEMENT ALONG THE EXISTING NB RAMP SHALL BE IN ACCORDANCE WITH STANDARD TC 17, AND SHALL NOT BE CONSTRUCTED CONCURRENTLY WITH THE TEMPORARY WIDENING OF IL 59

LEGEND

- WORK ZONE
- TEMPORARY PAVEMENT
- TEMP. PVMT - PREVIOUS STAGE
- CLASS D PATCHES (TYPE AND THICKNESS SPECIFIED AT EACH PATCH LOCATION)
- PAVEMENT REMOVAL
- PAVED SHOULDER REMOVAL (INCL. GORES)
- TRAFFIC FLOW
- ARROW BOARD
- VERTICAL PANELS
- BARRICADE, TYPE III
- PROP. TRAFFIC SIGN
- BARRICADES, TYPE II W/ FLASHING LIGHTS
- PLASTIC TYPE II BARRICADES OR DRUMS W/ STEADY BURN LIGHT
- TEMPORARY CONCRETE BARRIER

LEGEND

① EPOXY PAVEMENT MARKING - LINE 4″ (WHITE)

② TEMPORARY PAVEMENT MARKING - 4″ (WHITE)

③ TEMPORARY PAVEMENT MARKING - 4″ (YELLOW)

③A TEMPORARY PAVEMENT MARKING - 4″ (YELLOW),10′ DASH-30′SKIP

④ EPOXY PAVEMENT MARKING - LINE 4″ (YELLOW)

⑤ TEMPORARY PAVEMENT MARKING - 8″ (WHITE)

⑥ TEMPORARY PAVEMENT MARKING - 12″ (WHITE)

⑦ EPOXY PAVEMENT MARKING - LINE 5″ (WHITE) 10′ DASH-30′ SKIP

⑧ TEMPORARY PAVEMENT MARKING - 24″ (WHITE)

⑨ PAVEMENT MARKING TAPE, TYPE III - LETTERS AND SYMBOLS

⑩ PAVEMENT MARKING TAPE, TYPE III - 4″ (WHITE)

⑪ PAVEMENT MARKING TAPE, TYPE III - 4″ (YELLOW)

⑪A PAVEMENT MARKING TAPE, TYPE III - 4″ (YELLOW), 10′ DASH-30′ SKIP

⑫ PAVEMENT MARKING TAPE, TYPE III - 6″ (WHITE)

⑬ PAVEMENT MARKING TAPE, TYPE III - 8″ (WHITE)

⑭ PAVEMENT MARKING TAPE, TYPE III - 12″ (WHITE)

⑮ PAVEMENT MARKING TAPE, TYPE III - 12″ (YELLOW)

⑯ PAVEMENT MARKING TAPE, TYPE III - 24″ (WHITE)

⑰ PAVEMENT MARKING TAPE, TYPE III - 5″ (WHITE), 10′ DASH-30′ SKIP

MOT16

REVISIONS	
NAME	DATE

ILLINOIS DEPARTMENT OF TRANSPORTATION
FAI 55 AT FAP 338 ILLINOIS ROUTE 59
SECTION: (26, 26HB-1&114) R-2

MAINTENANCE OF TRAFFIC PRE STAGE A STA. 7486+00 TO STA. 7499+00

SCALE: 1′ = 50′   DRAWN BY: JB
DATE: 03/14/08   CHECKED BY: ACL

TENG
TENG & ASSOCIATES, INC.
ENGINEERS/ARCHITECTS/PLANNERS
205 N. MICHIGAN AVE. CHICAGO, IL 60601
TELEPHONE: 312/616-0000