F.A.I. RTE.	SECTION	COUNTY	TOTAL SHEETS	SHEET NO.
55	*	WILL	608	123
STA.		TO STA.		
FED. ROAD DIST. NO. 1	ILLINOIS	FED. AID PROJECT		

* (26, 26HB-1&114) R-2 CONTRACT NO. 60363

NOTES ;

1. TRAFFIC CONTROL & PROTECTION FOR THE PROPOSED NB. IL 59 EXIT RAMP SHALL BE IN ACCORDANCE WITH STANDARD 701006.
2. THE CONSTRUCTION OF THE BEAMS AND PROTECTIVE SHIELDING ON PROPOSED IL 59 EXIT RAMP BRIDGE SHALL BE DONE IN ACCORDANCE WITH THE RESTRICTIONS CONTAINED IN THE SPECIAL PROVISION FOR KEEPING EXPRESSWAYS OPEN TO TRAFFIC.
3. I-55 PAVEMENT MARKINGS SHOWN ON STAGE 2 PLANS SHALL BE INSTALLED PRIOR TO WINTER STAGE.

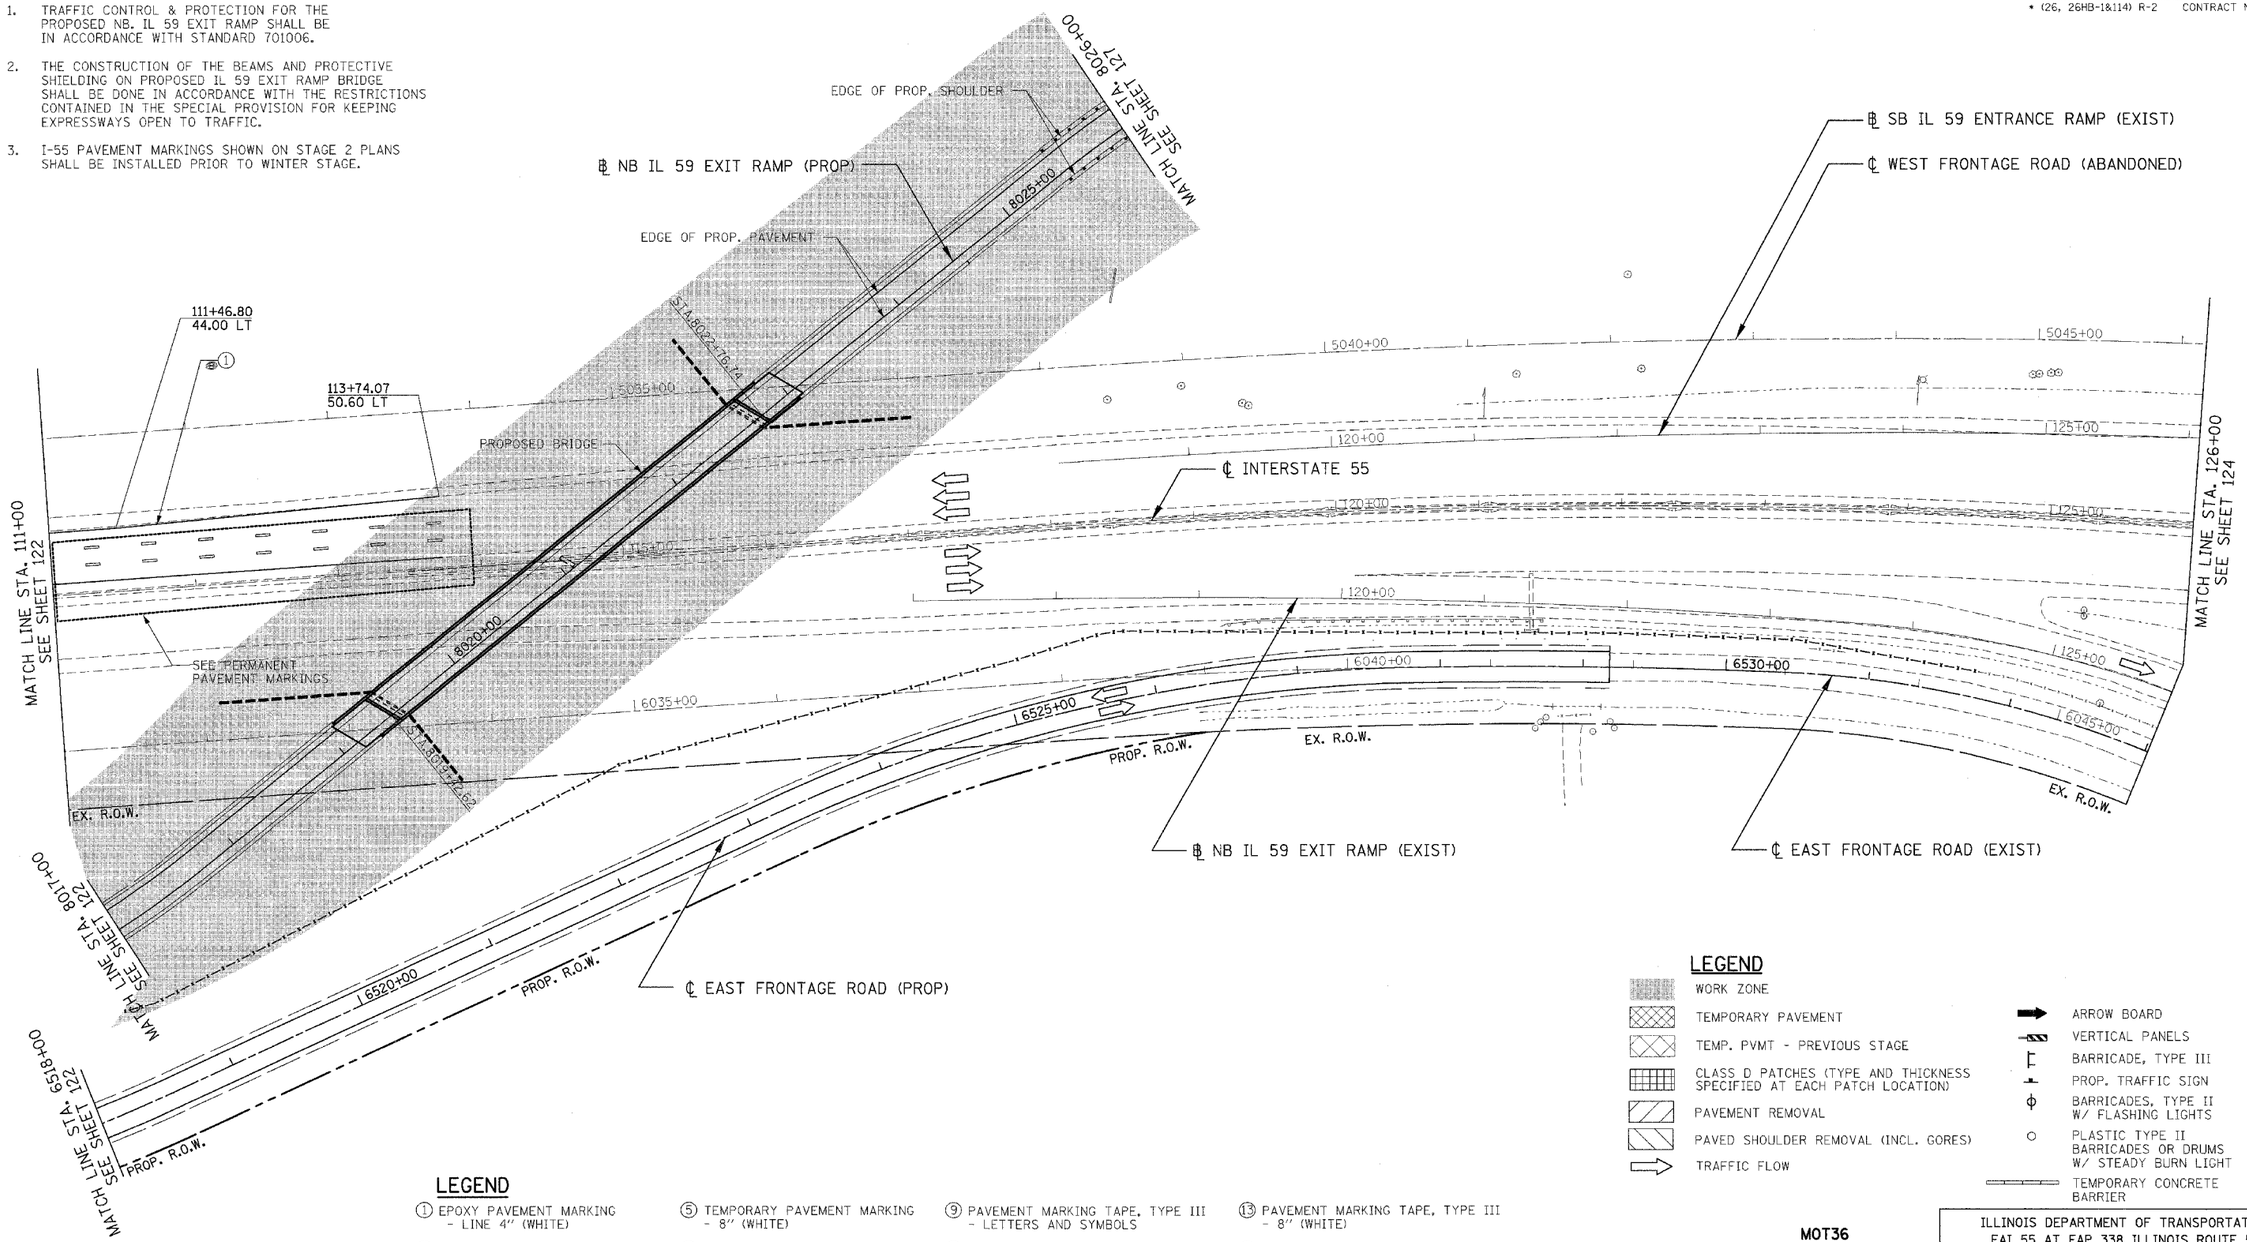

LEGEND

- WORK ZONE
- TEMPORARY PAVEMENT
- TEMP. PVMT - PREVIOUS STAGE
- CLASS D PATCHES (TYPE AND THICKNESS SPECIFIED AT EACH PATCH LOCATION)
- PAVEMENT REMOVAL
- PAVED SHOULDER REMOVAL (INCL. GORES)
- TRAFFIC FLOW
- ARROW BOARD
- VERTICAL PANELS
- BARRICADE, TYPE III
- PROP. TRAFFIC SIGN
- BARRICADES, TYPE II W/ FLASHING LIGHTS
- PLASTIC TYPE II BARRICADES OR DRUMS W/ STEADY BURN LIGHT
- TEMPORARY CONCRETE BARRIER

LEGEND

1. EPOXY PAVEMENT MARKING - LINE 4" (WHITE)
2. TEMPORARY PAVEMENT MARKING - 4" (WHITE)
3. TEMPORARY PAVEMENT MARKING - 4" (YELLOW)
3A. TEMPORARY PAVEMENT MARKING - 4" (YELLOW),10' DASH-30'SKIP
4. EPOXY PAVEMENT MARKING - LINE 4" (YELLOW)
5. TEMPORARY PAVEMENT MARKING - 8" (WHITE)
6. TEMPORARY PAVEMENT MARKING - 12" (WHITE)
7. EPOXY PAVEMENT MARKING - LINE 5" (WHITE) 10' DASH-30' SKIP
8. TEMPORARY PAVEMENT MARKING - 24" (WHITE)
9. PAVEMENT MARKING TAPE, TYPE III - LETTERS AND SYMBOLS
10. PAVEMENT MARKING TAPE, TYPE III - 4" (WHITE)
11. PAVEMENT MARKING TAPE, TYPE III - 4" (YELLOW)
11A. PAVEMENT MARKING TAPE, TYPE III - 4" (YELLOW), 10' DASH-30' SKIP
12. PAVEMENT MARKING TAPE, TYPE III - 6" (WHITE)
13. PAVEMENT MARKING TAPE, TYPE III - 8" (WHITE)
14. PAVEMENT MARKING TAPE, TYPE III - 12" (WHITE)
15. PAVEMENT MARKING TAPE, TYPE III - 12" (YELLOW)
16. PAVEMENT MARKING TAPE, TYPE III - 24" (WHITE)
17. PAVEMENT MARKING TAPE, TYPE III - 5" (WHITE), 10' DASH-30' SKIP

MOT36

REVISIONS	
NAME	DATE

ILLINOIS DEPARTMENT OF TRANSPORTATION
FAI 55 AT FAP 338 ILLINOIS ROUTE 59
SECTION: (26, 26HB-1&114) R-2

MAINTENANCE OF TRAFFIC STAGE 2A STA. 111+00 TO STA. 126+00

SCALE: 1" = 50' DRAWN BY: JB

DATE: 03/14/08 CHECKED BY: ACL

TENG

TENG & ASSOCIATES, INC.
ENGINEERS&ARCHITECTS&PLANNERS
205 N. MICHIGAN AVE. CHICAGO, IL 60601
TELEPHONE: 312/616-0300

...\41TOGRNL.DGN, ...\SUROGRLD.DGN, ...\EXWOGRLD.DGN, ...\SUROGR9VL.DGN, ...\TPOGRCP.DGN, ...\ROWOGRVL.DGN, ...\TTBOGRKN.DGN, ...\ROWOGROLD.DGN, ...\ROWOGRDN.DGN, ...\ROWOGRCOLD.DGN, ...\MOTOGVD5.DGN, ...\MOTOGRWB.DGN, ...\MOTOGRWE.DGN, ...\ERCORPM.DGN, ...\MOTOCSL.DGN,
3-4-2008, 9:36:32 T:\DOCUMENT\93270\CIVIL\DGN\MOT00S3M.DGN BONDHLUO
1 2 