F.A.I. RTE.	SECTION	COUNTY	TOTAL SHEETS	SHEET NO.
55	*	WILL	608	128
STA.		TO STA.		
FED. ROAD DIST. NO. 1	ILLINOIS	FED. AID PROJECT		

* (26, 26HB-1&114) R-2 CONTRACT NO. 60363

INTERSECTION DETAIL STAGE 2A SEIL SUBSTAGE 1

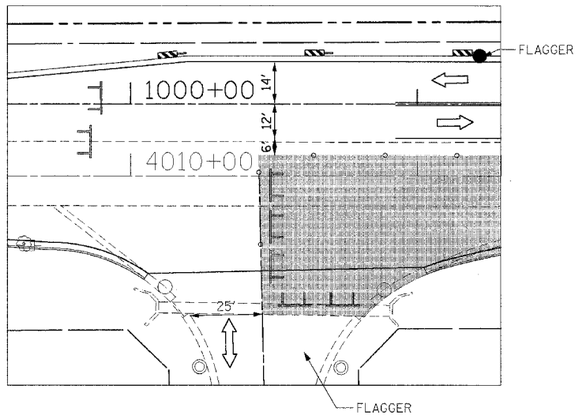

INTERSECTION DETAIL STAGE 2A SEIL SUBSTAGE 2

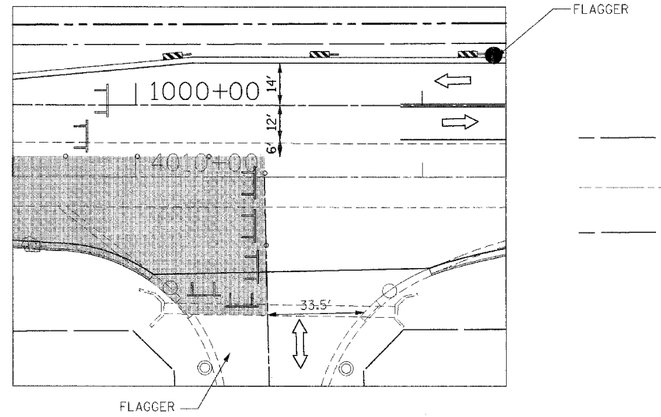

TWO WAY TRAFFIC SHALL BE RESTORED AT NIGHT.
FLAGGERS MAY ONLY BE USED DURING THE DAY.

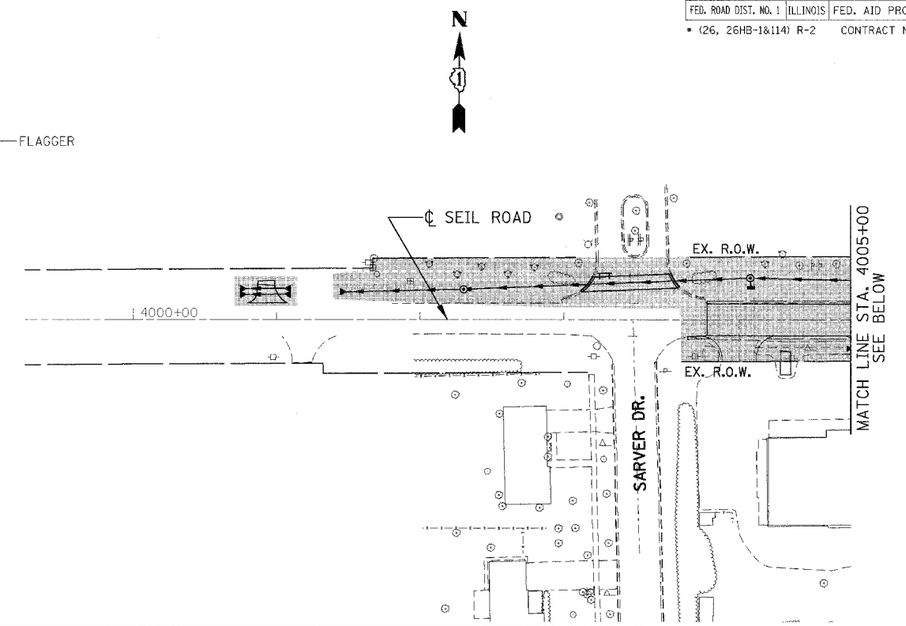

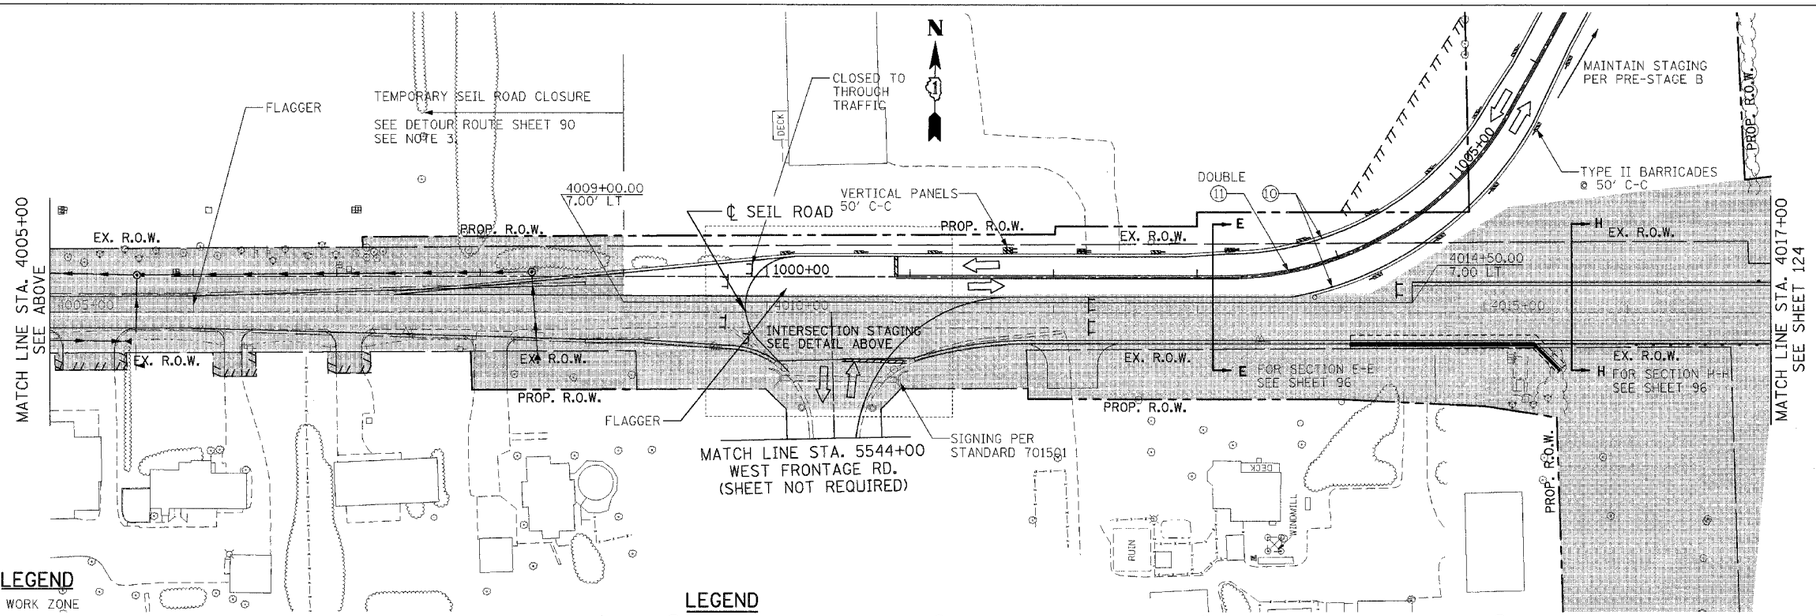

NOTES:

1. TRAFFIC CONTROL & PROTECTION FOR THE SEIL ROAD SHALL BE IN ACCORDANCE WITH STANDARD 701331 AND 701501.
2. CONTRACTOR MUST PROVIDE ACCESS TO W. FRONTAGE ROAD FROM SEIL ROAD AT ALL TIMES.
3. DURING SEIL ROAD CLOSURE THE CONTRACTOR SHALL MAINTAIN LOCAL ACCESS TO THE DRIVEWAYS BETWEEN SARVER AND THE WEST FRONTAGE ROAD AT ALL TIMES.

LEGEND

- WORK ZONE
- TEMPORARY PAVEMENT
- TEMP. PVMT - PREVIOUS STAGE
- CLASS D PATCHES (TYPE AND THICKNESS SPECIFIED AT EACH PATCH LOCATION)
- PAVEMENT REMOVAL
- PAVED SHOULDER REMOVAL (INCL. GORES)
- TRAFFIC FLOW
- ARROW BOARD
- VERTICAL PANELS
- BARRICADE, TYPE III
- PROP. TRAFFIC SIGN
- BARRICADES, TYPE II W/ FLASHING LIGHTS
- PLASTIC TYPE II BARRICADES OR DRUMS W/ STEADY BURN LIGHT
- TEMPORARY CONCRETE BARRIER

LEGEND

1. EPOXY PAVEMENT MARKING - LINE 4" (WHITE)
2. TEMPORARY PAVEMENT MARKING - 4" (WHITE)
3. TEMPORARY PAVEMENT MARKING - 4" (YELLOW)
3A. TEMPORARY PAVEMENT MARKING - 4" (YELLOW),10' DASH-30'SKIP
4. EPOXY PAVEMENT MARKING - LINE 4" (YELLOW)
5. TEMPORARY PAVEMENT MARKING - 8" (WHITE)
6. TEMPORARY PAVEMENT MARKING - 12" (WHITE)
7. EPOXY PAVEMENT MARKING - LINE 5" (WHITE) 10' DASH-30' SKIP
8. TEMPORARY PAVEMENT MARKING - 24" (WHITE)
9. PAVEMENT MARKING TAPE, TYPE III - LETTERS AND SYMBOLS
10. PAVEMENT MARKING TAPE, TYPE III - 4" (WHITE)
11. PAVEMENT MARKING TAPE, TYPE III - 4" (YELLOW)
11A. PAVEMENT MARKING TAPE, TYPE III - 4" (YELLOW), 10' DASH-30' SKIP
12. PAVEMENT MARKING TAPE, TYPE III - 6" (WHITE)
13. PAVEMENT MARKING TAPE, TYPE III - 8" (WHITE)
14. PAVEMENT MARKING TAPE, TYPE III - 12" (WHITE)
15. PAVEMENT MARKING TAPE, TYPE III - 12" (YELLOW)
16. PAVEMENT MARKING TAPE, TYPE III - 24" (WHITE)
17. PAVEMENT MARKING TAPE, TYPE III - 5" (WHITE), 10' DASH-30' SKIP

MOT41

REVISIONS	
NAME	DATE

ILLINOIS DEPARTMENT OF TRANSPORTATION
FAI 55 AT FAP 338 ILLINOIS ROUTE 59
SECTION: (26, 26HB-1&114) R-2

MAINTENANCE OF TRAFFIC STAGE 2A STA. 4002+18 TO STA. 4017+00

SCALE: 1" = 50' DRAWN BY: JB

DATE: 03/14/08 CHECKED BY: ACL

TENG

TENG & ASSOCIATES INC.
ENGINEERS/ARCHITECTS/PLANNERS
500 N. MICHIGAN AVE. CHICAGO, IL 60601
TELEPHONE 312615-0800

\ALT00RH6.DGN, \SUR00R9V.DGN, \E4WOR9L.DGN, \SUR00R9V.DGN, \TF000RCP.DGN, \R0W00R0V.DGN, \ALT00RH6.DGN, \SUR00T0A.DGN, \E4WOR9L.DGN, \SUR00R9V.DGN,
7-24-2008 10:39:48 F:\DOCUMENT\93279X\CIVIL\DGN\MOT00C03.DGN LEAC
1 2 