F.A.I. RTE.	SECTION	COUNTY	TOTAL SHEETS	SHEET NO.
55	*	WILL	608	137
STA.	TO STA.			
FED. ROAD DIST. NO. 1	ILLINOIS	FED. AID PROJECT		
* (26, 26HB-1&114) R-2		CONTRACT NO. 60363		

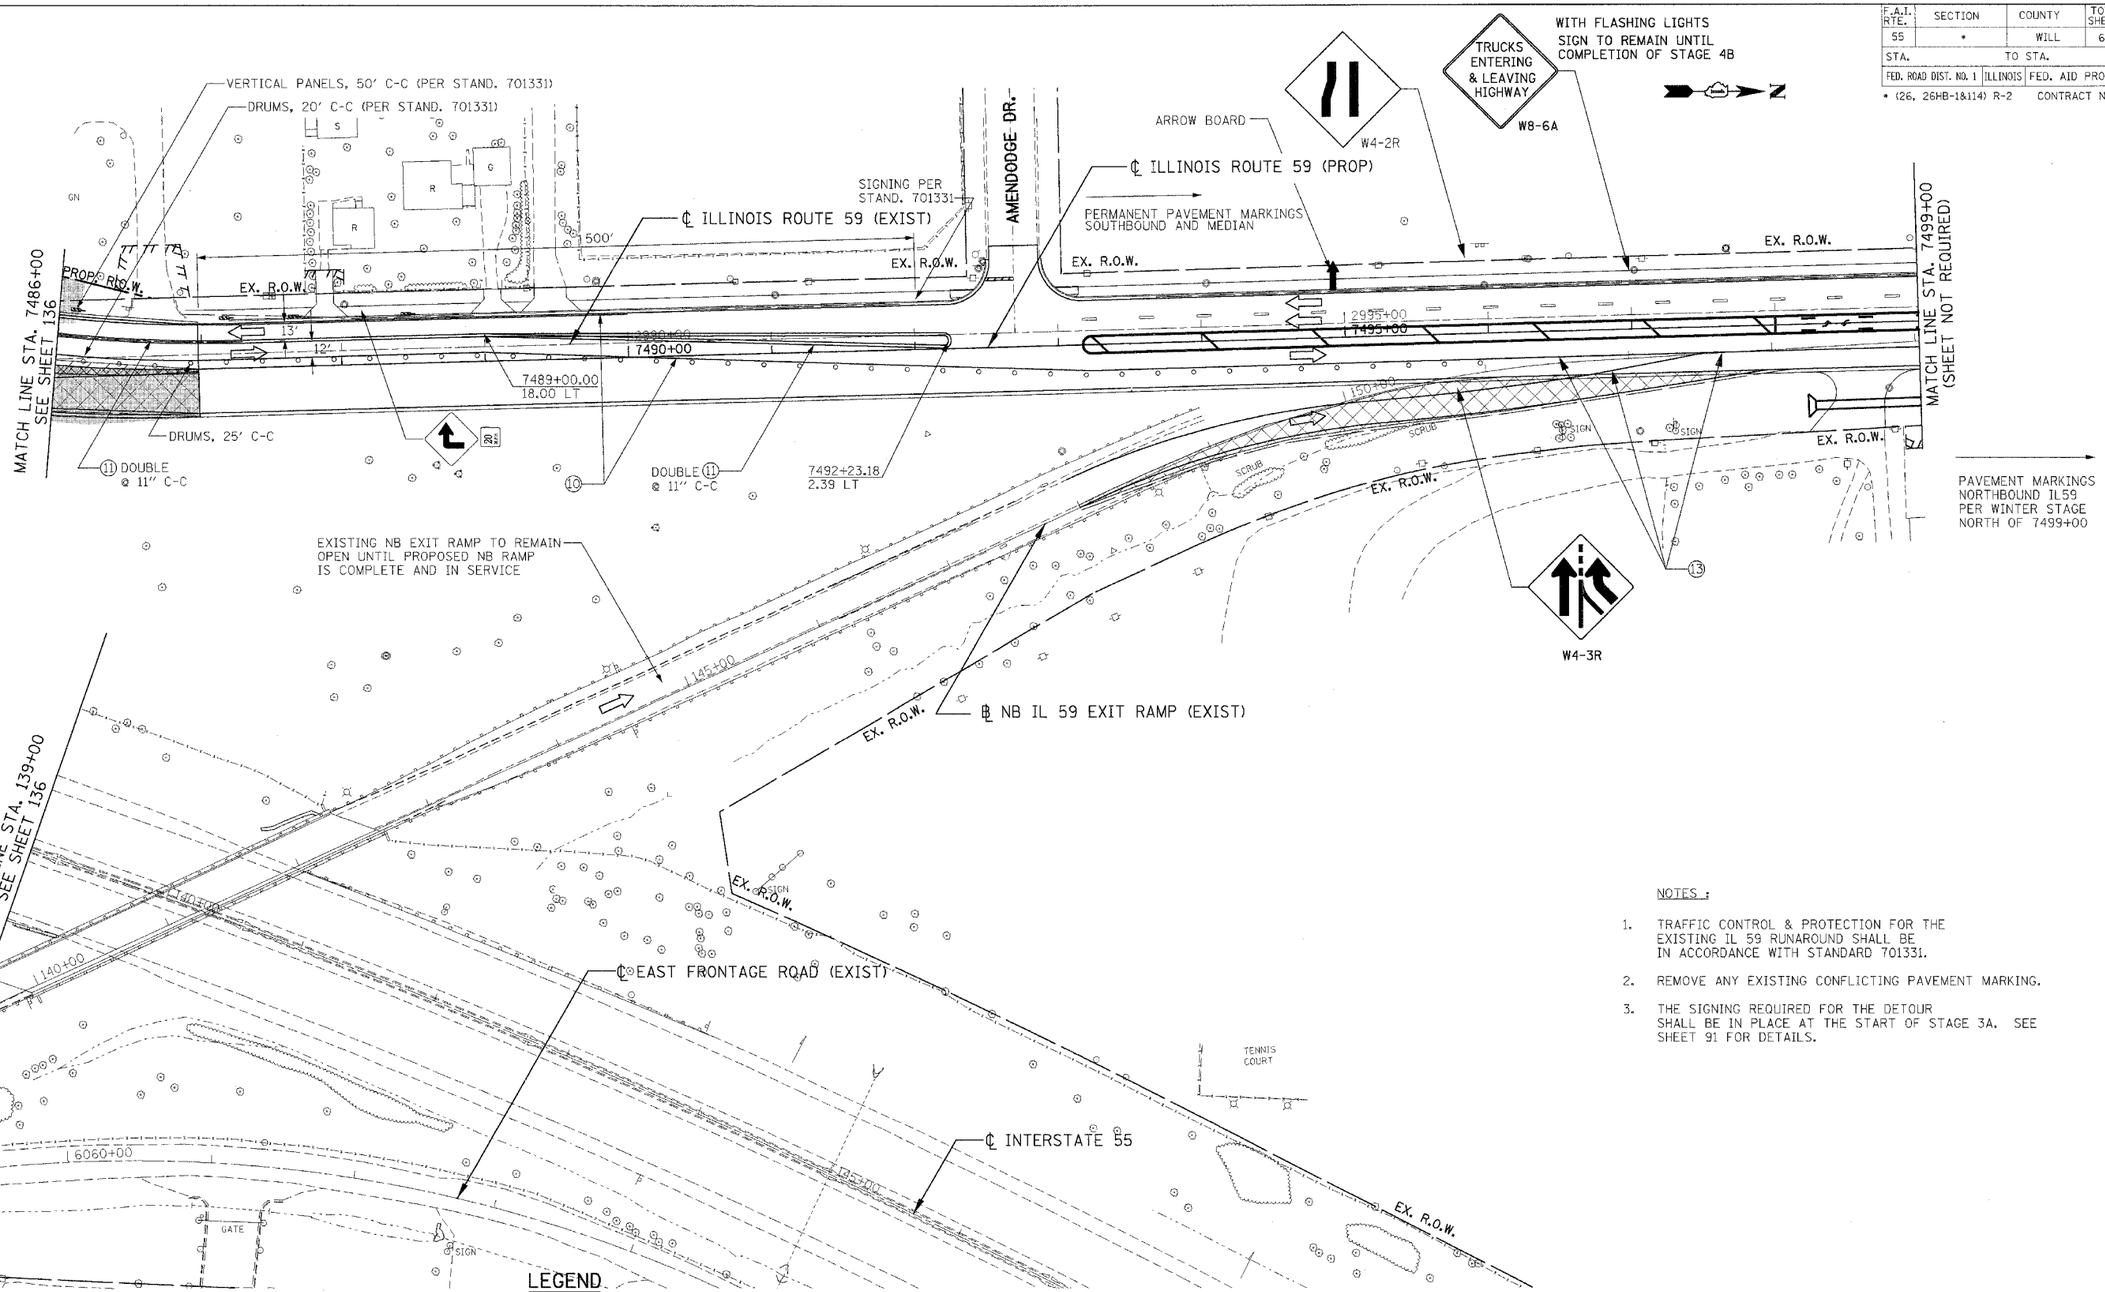

NOTES :

1. TRAFFIC CONTROL & PROTECTION FOR THE EXISTING IL 59 RUNAROUND SHALL BE IN ACCORDANCE WITH STANDARD 701331.
2. REMOVE ANY EXISTING CONFLICTING PAVEMENT MARKING.
3. THE SIGNING REQUIRED FOR THE DETOUR SHALL BE IN PLACE AT THE START OF STAGE 3A. SEE SHEET 91 FOR DETAILS.

LEGEND

- WORK ZONE
- TEMPORARY PAVEMENT
- TEMP. PVMT - PREVIOUS STAGE
- CLASS D PATCHES (TYPE AND THICKNESS SPECIFIED AT EACH PATCH LOCATION)
- PAVEMENT REMOVAL
- PAVED SHOULDER REMOVAL (INCL. GORES)
- TRAFFIC FLOW
- ARROW BOARD
- VERTICAL PANELS
- BARRICADE, TYPE III
- PROP. TRAFFIC SIGN
- BARRICADES, TYPE II W/ FLASHING LIGHTS
- PLASTIC TYPE II BARRICADES OR DRUMS W/ STEADY BURN LIGHT
- TEMPORARY CONCRETE BARRIER

LEGEND

1. EPOXY PAVEMENT MARKING - LINE 4" (WHITE)
2. TEMPORARY PAVEMENT MARKING - 4" (WHITE)
3. TEMPORARY PAVEMENT MARKING - 4" (YELLOW)
5A. TEMPORARY PAVEMENT MARKING - 4" (YELLOW),10' DASH-30'SKIP
4. EPOXY PAVEMENT MARKING - LINE 4" (YELLOW)
5. TEMPORARY PAVEMENT MARKING - 8" (WHITE)
6. TEMPORARY PAVEMENT MARKING - 12" (WHITE)
7. EPOXY PAVEMENT MARKING - LINE 5" (WHITE) 10' DASH-30' SKIP
8. TEMPORARY PAVEMENT MARKING - 24" (WHITE)
9. PAVEMENT MARKING TAPE, TYPE III - LETTERS AND SYMBOLS
10. PAVEMENT MARKING TAPE, TYPE III - 4" (WHITE)
11. PAVEMENT MARKING TAPE, TYPE III - 4" (YELLOW)
11A. PAVEMENT MARKING TAPE, TYPE III - 4" (YELLOW), 10' DASH-30' SKIP
12. PAVEMENT MARKING TAPE, TYPE III - 6" (WHITE)
13. PAVEMENT MARKING TAPE, TYPE III - 8" (WHITE)
14. PAVEMENT MARKING TAPE, TYPE III - 12" (WHITE)
15. PAVEMENT MARKING TAPE, TYPE III - 12" (YELLOW)
16. PAVEMENT MARKING TAPE, TYPE III - 24" (WHITE)
17. PAVEMENT MARKING TAPE, TYPE III - 5" (WHITE), 10' DASH-30' SKIP

REVISIONS	
NAME	DATE

ILLINOIS DEPARTMENT OF TRANSPORTATION
FAI 55 AT FAP 338 ILLINOIS ROUTE 59
SECTION: (26, 26HB-1&114) R-2

MAINTENANCE OF TRAFFIC STAGE 3A
STA. 7486+00 TO STA. 7499+00

SCALE: 1' = 50' DRAWN BY: JB
DATE: 03/14/08 CHECKED BY: ACL

TENG
TENG & ASSOCIATES, INC
ENGINEERS/ARCHITECTS/PLANNERS
150 N. MICHIGAN AVE, CHICAGO, IL 60601
TELEPHONE: 312/565 0000

..\ALLTOGRHS.DGN, ..\SUROOPILL.DGN, ..\EXHOORU.DGN, ..\SUROOPSW.DGN, ..\TPOOPCP.DGN, ..\SUWOORHL.DGN, ..\TTBOORN.DGN, ..\RDWOORO.DGN, ..\ROWOORO.DGN, ..\MOTOOVO5.DGN, ..\MOTOOSWB.DGN, ..\MOTOOPWE.DGN, ..\MOTOOSIG.DGN, ..\MOTOOTST.DGN, ..\MOTOO42D.DGN,
3-4-2008, 9:35:46 T:\DOCUMENT\193279\00\CIVIL\DGN\MOTOO5F6.DGN BONDHUD
1 2 3 4 5 6 7 8 9 0 11 12 13 