F.A.I. RTE.	SECTION	COUNTY	TOTAL SHEETS	SHEET NO.
55	*	WILL	608	201
STA.		TO STA.		
FED. ROAD DIST. NO. 1	ILLINOIS	FED. AID PROJECT		

* (26, 26HB-1&114) R-2 CONTRACT NO. 60363

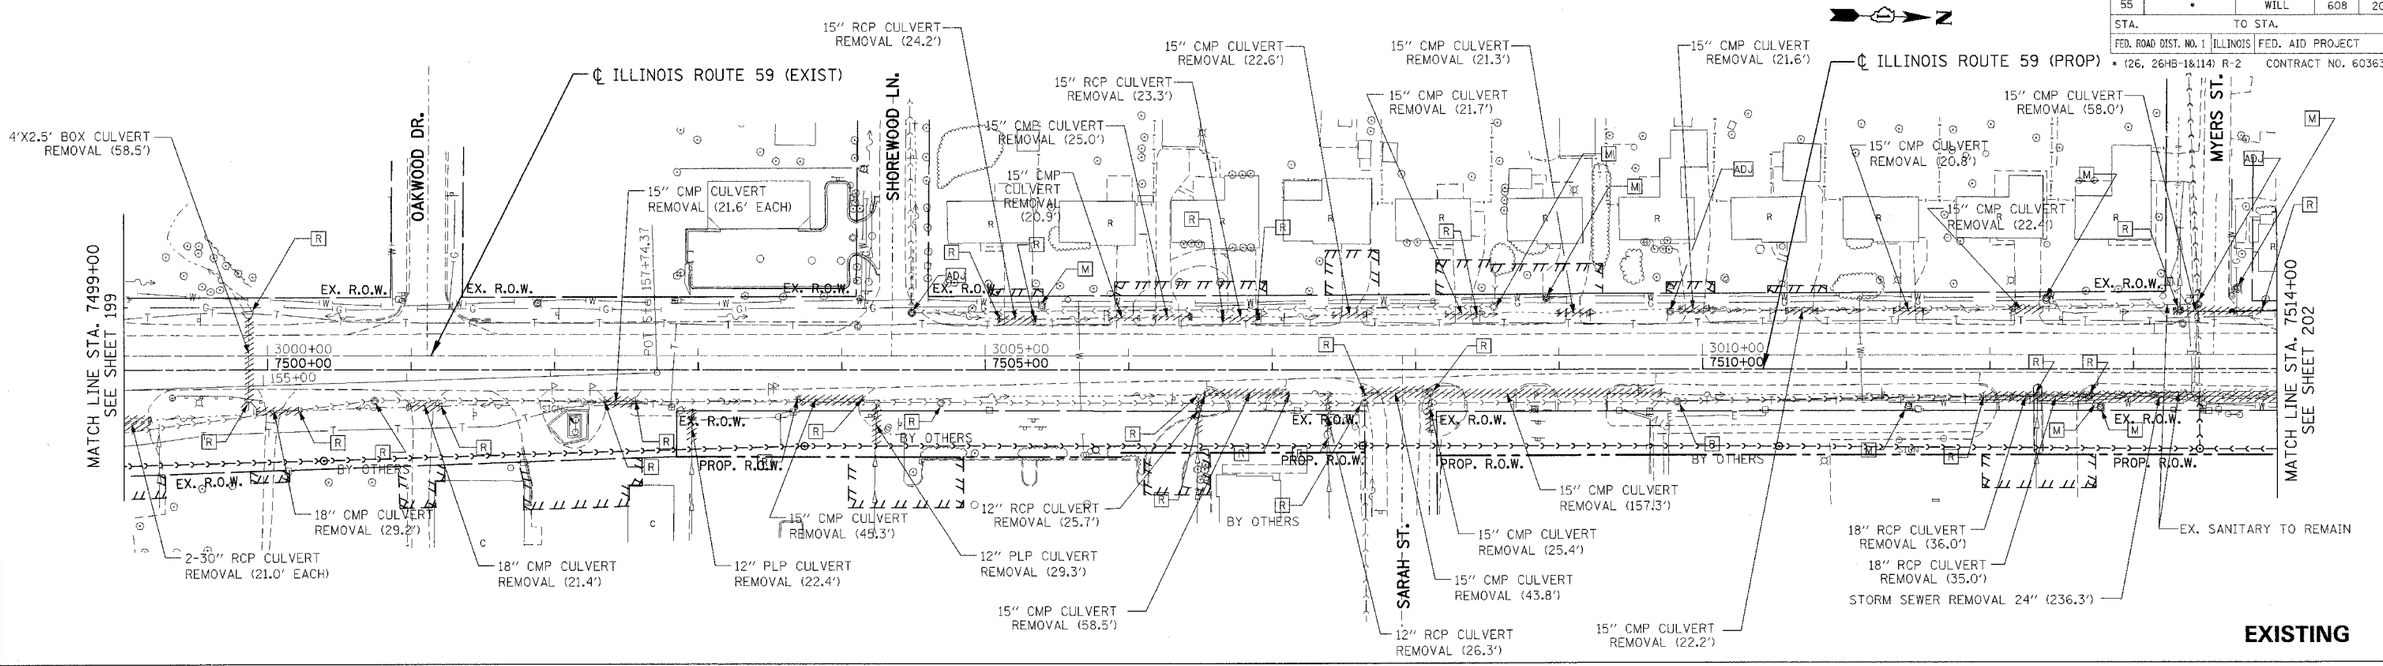

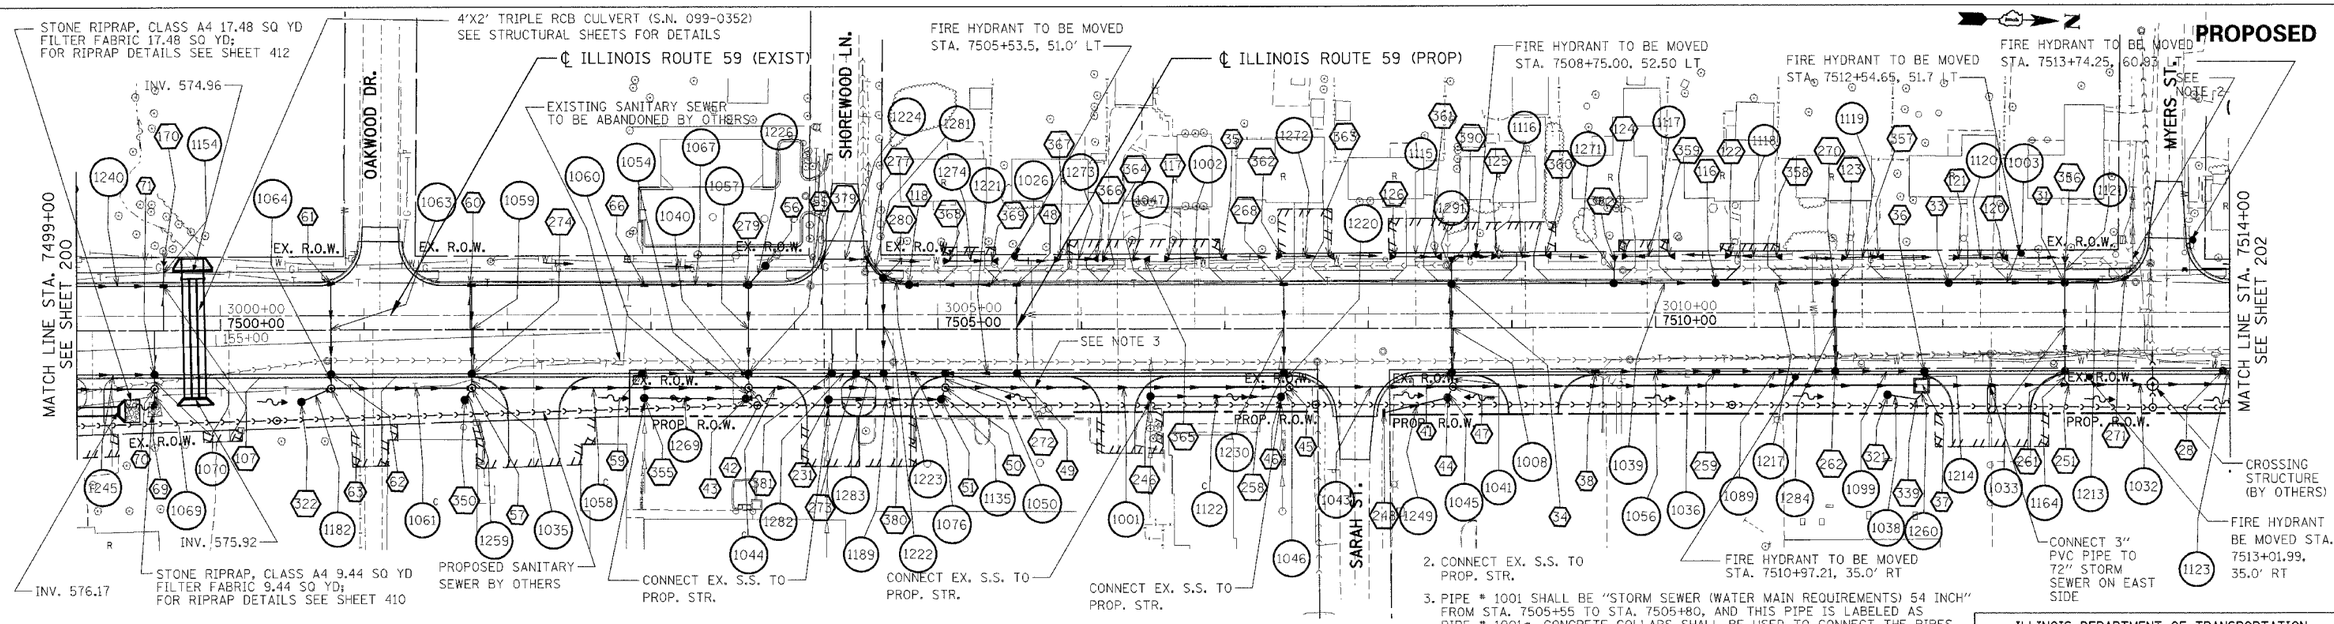

LEGEND

STRUCTURE NUMBER	EX. INLET	PROP. INLET	F FILL STRUCTURE	—FO— EX. FIBER OPTIC	
PIPE NUMBER	EX. CATCH BASIN	PROP. CATCH BASIN	ADJ ADJUST STRUCTURE	—T— EX. TELEPHONE	
PIPE REMOVAL	EX. MANHOLE	PROP. MANHOLE	M MOVE STRUCTURE	—G— EX. GAS	
CONCRETE HEADWALL FOR PIPE DRAINS	EX. STORM SEWER	PROP. STORM SEWER	A ADJUST FRAME & LID	—W— EX. WATER	
	EX. SANITARY SEWER	PROP. DITCH	REC RECONSTRUCT STR.	—E— EX. ELECTRIC	
	EX. DITCH	PROP. SWALE	C CLEAN STRUCTURE	—CTV— EX. CABLE TV	
	R REMOVE STRUCTURE	PROP. FLARED END SECTION		PROP. PIPE UNDERDRAINS, 6" OR 4" (SEE SCHEDULES)	

2. CONNECT EX. S.S. TO PROP. STR.
3. PIPE # 1001 SHALL BE "STORM SEWER (WATER MAIN REQUIREMENTS) 54 INCH" FROM STA. 7505+55 TO STA. 7505+80, AND THIS PIPE IS LABELED AS PIPE # 1001a. CONCRETE COLLARS SHALL BE USED TO CONNECT THE PIPES. SEE SHEET 415 FOR CONCRETE COLLAR DETAILS.

PROPOSED UTILITY PROTECTION PAD

NOTES:

1. FOR STRUCTURE AND PIPE INFORMATION, SEE DRAINAGE SCHEDULES SHEET 216 TO 221.

REVISIONS	
NAME	DATE

ILLINOIS DEPARTMENT OF TRANSPORTATION
FAI 55 AT FAP 338 ILLINOIS ROUTE 59
SECTION: (26, 26HB-1&114) R-2

EXISTING AND PROPOSED IL 59 DRAINAGE & UTILITIES STA. 7499+00 TO STA 7514+00

SCALE: 1" = 50' DRAWN BY: MRK
DATE: 03/14/08 CHECKED BY: TKL

TENG
TENG & ASSOCIATES, INC.
ENGINEERS/ARCHITECTS/PLANNERS
505 N. MICHIGAN AVE. CHICAGO, IL 60601
TELEPHONE: 312/616-0600

...\SMROOBLDGN, ...\SUROOBLDGN, ...\EXHDORLDGN, ...\SUROOSSV.DGN, ...\TPOOORCP.DGN, ...\RDWOORHLDGN, ...\EXHDORLSUDGN, ...\SUROOSRV.DGN, ...\TPOOORCP.DGN, ...\RDWOORHLDGN, ...\TBOORKNLDGN, ...\ALTOORHLDGN, ...\ALTOORHLDGN, ...\RDWOORODLDGN, ...\ALTOORHLDGN,
4-03-2008, 14:03:39 TJ\DOCUMENT\IS32790\CIVIL\DGN\DRAOORW.DGN LEEAC
1 2 