F.A.I. RTE.	SECTION	COUNTY	TOTAL SHEETS	SHEET NO.
55	*	WILL	608	203
STA.	TO STA.			
FED. ROAD DIST. NO. 1	ILLINOIS	FED. AID PROJECT		
* (26, 26HB-1&114) R-2	CONTRACT NO. 60363			

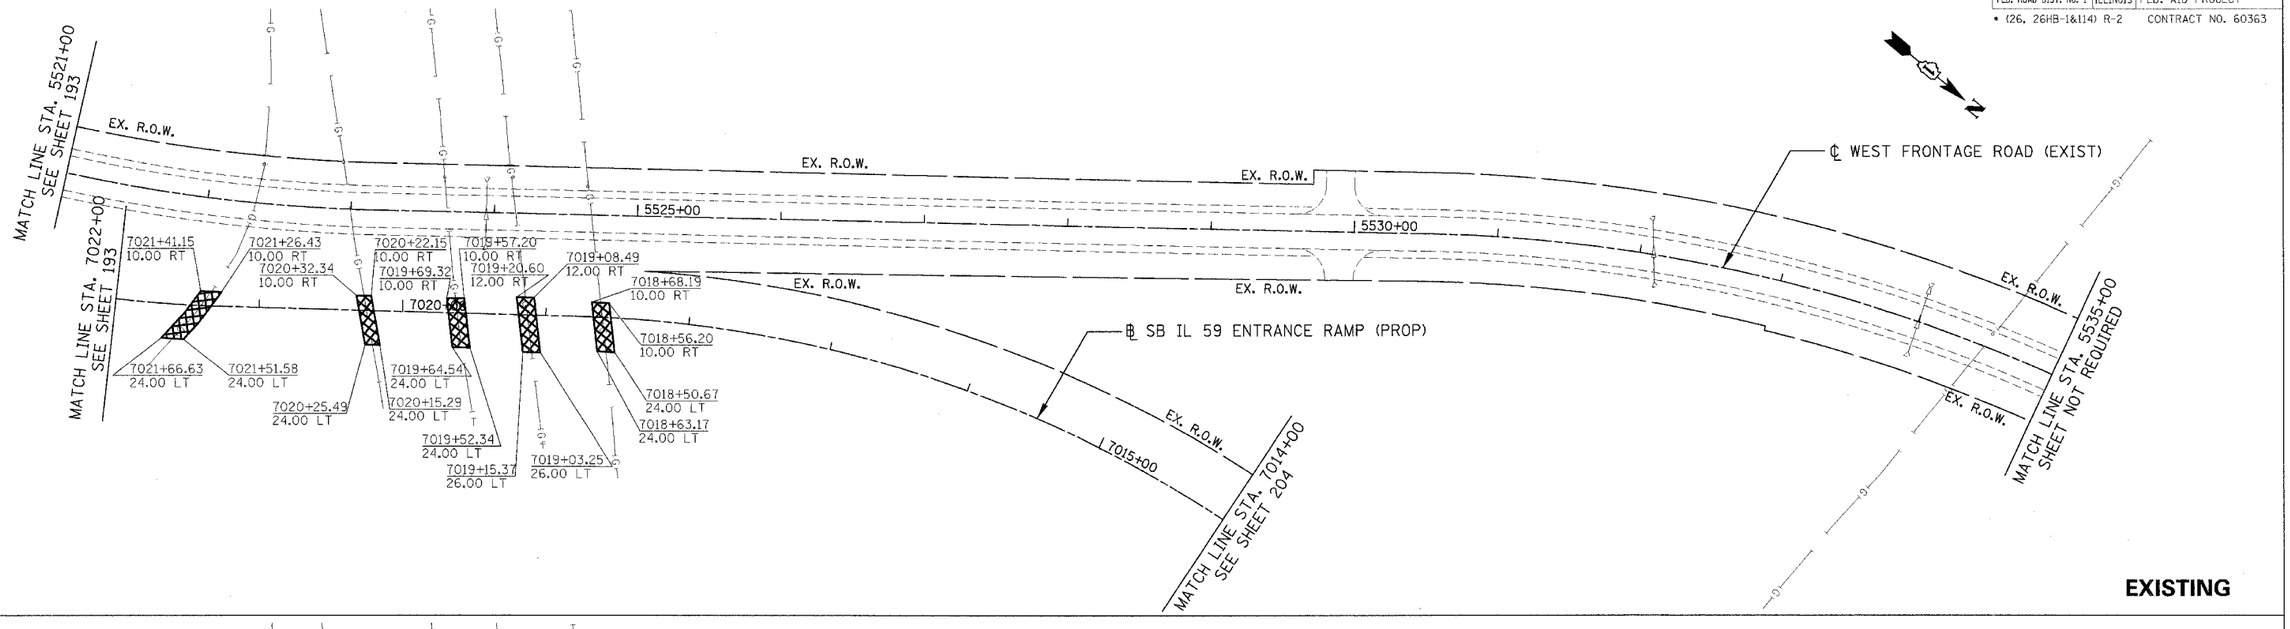

EXISTING

PROPOSED

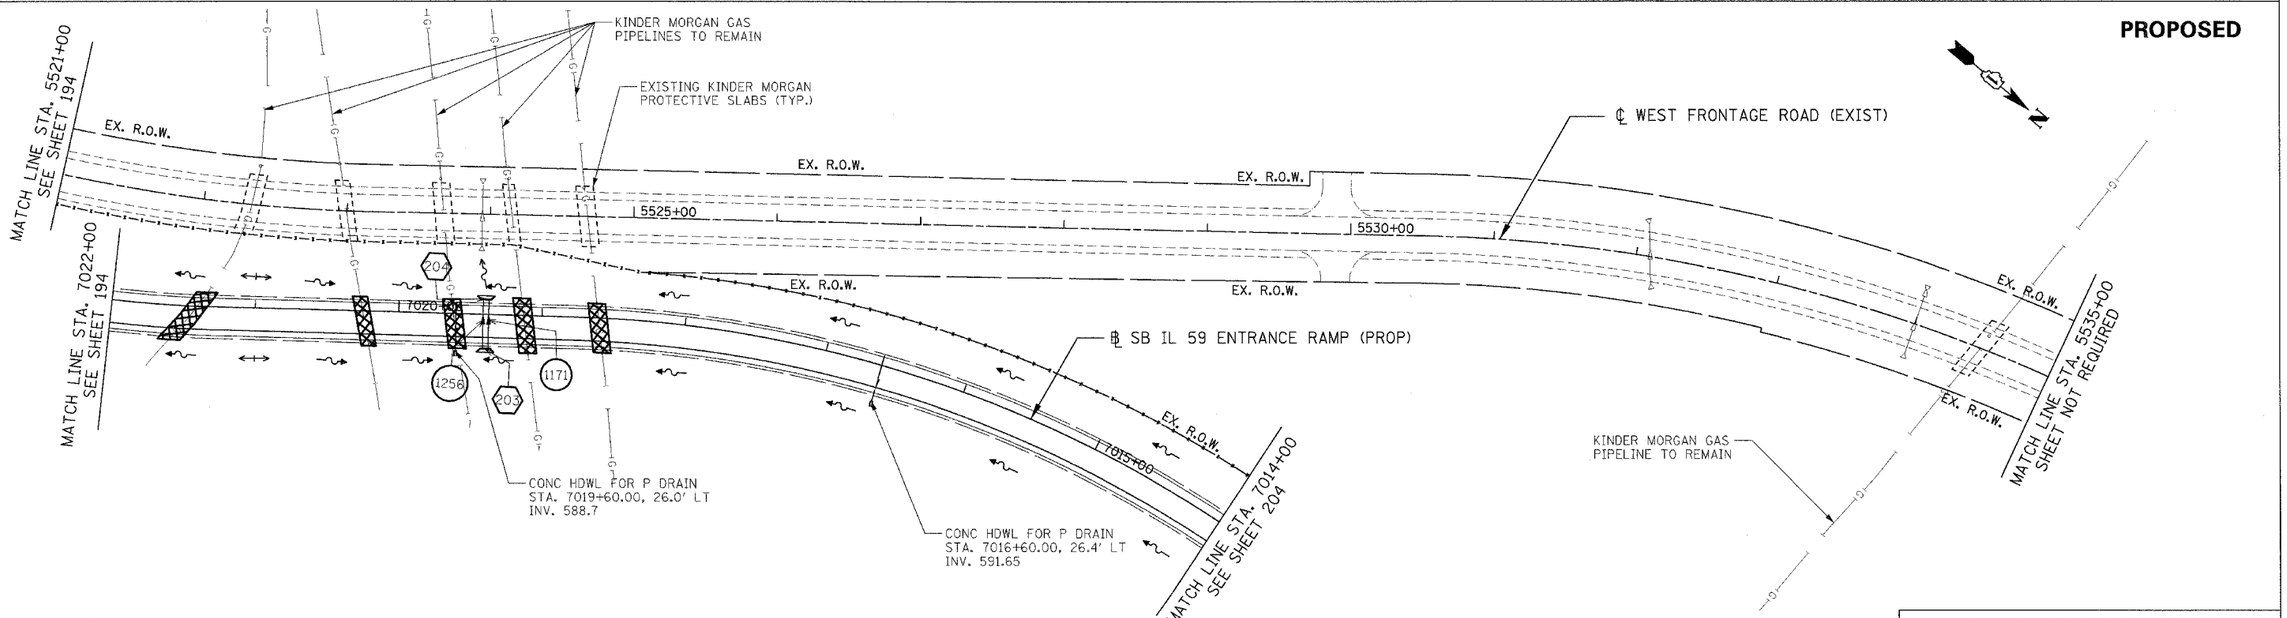

LEGEND

- STRUCTURE NUMBER
- PIPE NUMBER
- PIPE REMOVAL
- CONCRETE HEADWALL FOR PIPE DRAINS
- EX. INLET
- EX. CATCH BASIN
- EX. MANHOLE
- EX. STORM SEWER
- EX. SANITARY SEWER
- EX. DITCH
- PROP. INLET
- PROP. CATCH BASIN
- PROP. MANHOLE
- PROP. STORM SEWER
- PROP. DITCH
- PROP. SWALE
- PROP. FLARED END SECTION
- [R] REMOVE STRUCTURE
- [F] FILL STRUCTURE
- [ADJ] ADJUST STRUCTURE
- [M] MOVE STRUCTURE
- [A] ADJUST FRAME & LID
- [REC] RECONSTRUCT STR.
- [C] CLEAN STRUCTURE
- FO — EX. FIBER OPTIC
- T — EX. TELEPHONE
- G — EX. GAS
- W — EX. WATER
- E — EX. ELECTRIC
- CTV — EX. CABLE TV
- PROP. PIPE UNDERDRAINS, 6" OR 4" (SEE SCHEDULES)
- PROPOSED UTILITY PROTECTION PAD

NOTES:

1. FOR STRUCTURE AND PIPE INFORMATION, SEE DRAINAGE SCHEDULES SHEET 216 TO 221.

REVISIONS	
NAME	DATE

ILLINOIS DEPARTMENT OF TRANSPORTATION
FAI 55 AT FAP 338 ILLINOIS ROUTE 59
SECTION: (26, 26HB-1&114) R-2

EXISTING AND PROPOSED IL59 SB RAMP DRAINAGE & UTIL. STA. 7014+00 TO STA 7022+00

SCALE: 1" = 50' DRAWN BY: MRK

DATE: 03/14/08 CHECKED BY: TKL

TENG

TENG & ASSOCIATES, INC.
ENGINEERS/ARCHITECTS/PLANNERS
180 N. MICHIGAN AVE. CHICAGO, IL 60601
TELEPHONE: 312/616-0020

...\ALT00RHL.DGN, ...\SUR00RLL.DGN, ...\EXH00RL.DGN, ...\SUR00RPV.DGN, ...\TP000RCP.DGN, ...\RDW00R01.DGN, ...\RDW00R02.DGN, ...\ALT00RHL.DGN, ...\SUR00RLL.DGN, ...\EXH00RL.DGN, ...\SUR00RPV.DGN, ...\RDW00R03.DGN, ...\RDW00R04.DGN, ...\RDW00R05.DGN, ...\RDW00R06.DGN, ...\RDW00R07.DGN, ...\RDW00R08.DGN, ...\RDW00R09.DGN, ...\RDW00R10.DGN
3-02-2008 8:53:24 T:\DOCUMENT\1032790\DWL\DGN\DRA00R01.DGN
BDMEHLID
1 2 