F.A.I. RTE.	SECTION	COUNTY	TOTAL SHEETS	SHEET NO.
55	•	WILL	608	265
STA.	TO STA.			
FED. ROAD DIST. NO. 1	ILLINOIS	FED. AID PROJECT		
* (26, 26HB-1&114) R-2	CONTRACT NO. 60363			

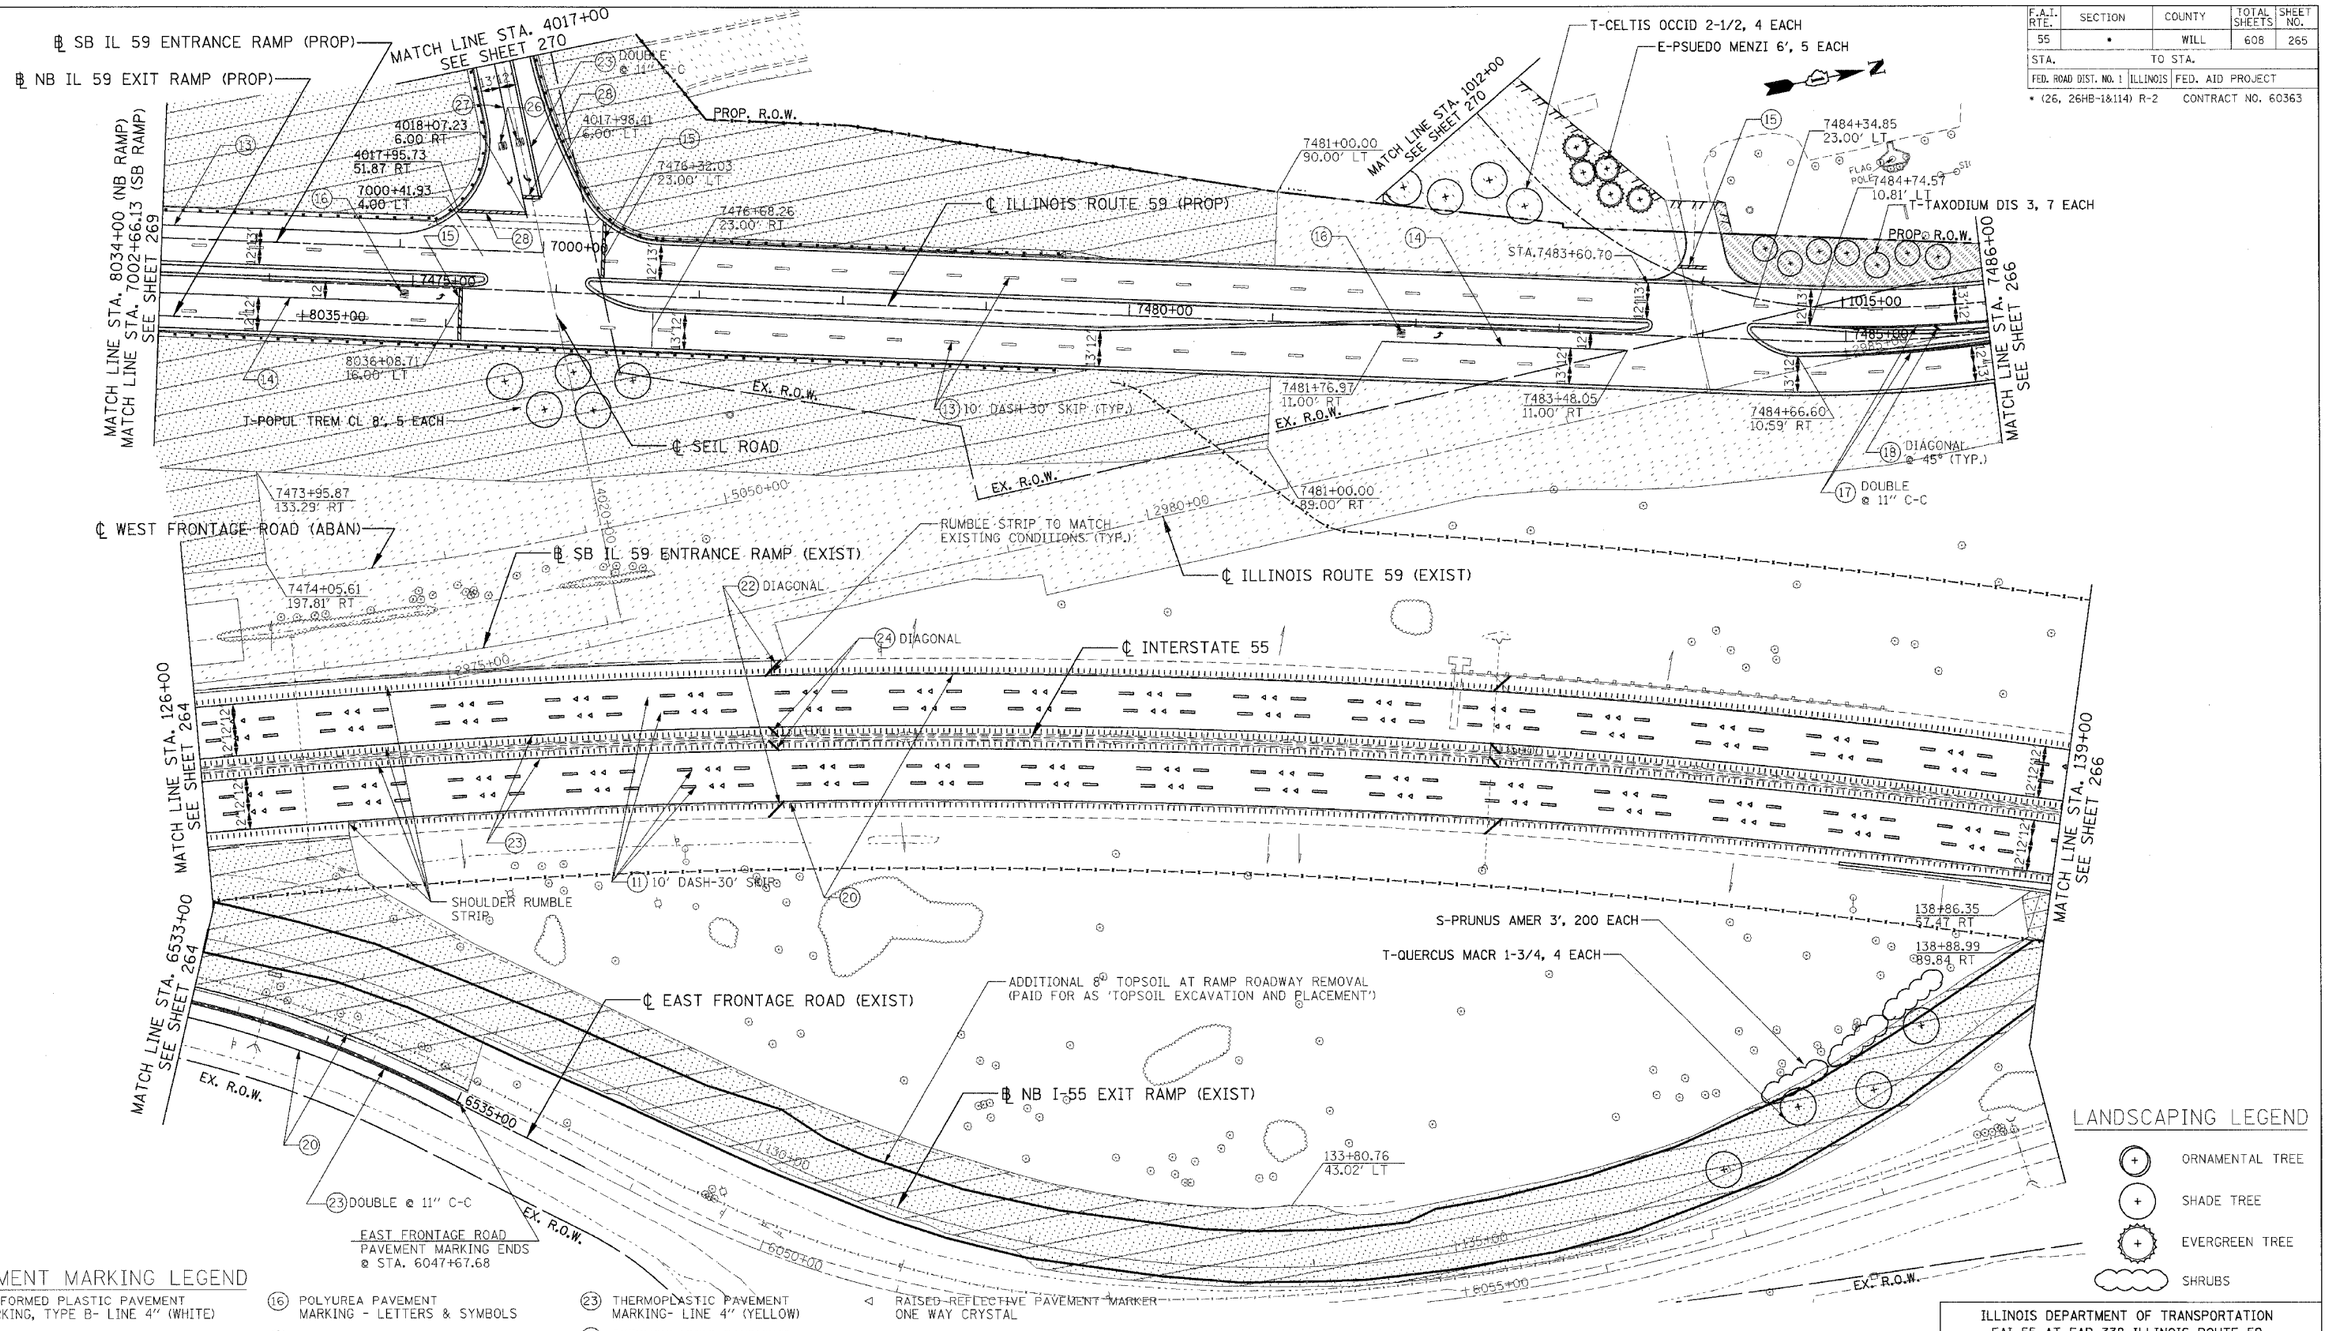

LANDSCAPING LEGEND

- ORNAMENTAL TREE
- SHADE TREE
- EVERGREEN TREE
- SHRUBS

PAVEMENT MARKING LEGEND

(10) PREFORMED PLASTIC PAVEMENT MARKING, TYPE B- LINE 4" (WHITE)

(11) PREFORMED PLASTIC PAVEMENT MARKING, TYPE B- LINE 5" (WHITE)

(12) PREFORMED PLASTIC PAVEMENT MARKING, TYPE B- LINE 4" (YELLOW)

(13) POLYUREA PAVEMENT MARKING - LINE 4" (WHITE)

(14) POLYUREA PAVEMENT MARKING - LINE 6" (WHITE)

(15) POLYUREA PAVEMENT MARKING - LINE 24" (WHITE)

(16) POLYUREA PAVEMENT MARKING - LETTERS & SYMBOLS

(17) POLYUREA PAVEMENT MARKING - LINE 4" (YELLOW)

(18) POLYUREA PAVEMENT MARKING - LINE 12" (YELLOW)

(20) THERMOPLASTIC PAVEMENT MARKING- LINE 4" (WHITE)

(21) THERMOPLASTIC PAVEMENT MARKING- LINE 8" (WHITE)

(22) THERMOPLASTIC PAVEMENT MARKING- LINE 12" (WHITE)

(23) THERMOPLASTIC PAVEMENT MARKING- LINE 4" (YELLOW)

(24) THERMOPLASTIC PAVEMENT MARKING- LINE 12" (YELLOW)

~~(25) POLYUREA PAVEMENT MARKING - LINE 5" (WHITE)~~

(26) THERMOPLASTIC PAVEMENT MARKING- LETTERS AND SYMBOLS

(27) THERMOPLASTIC PAVEMENT MARKING- LINE 6" (WHITE)

(28) THERMOPLASTIC PAVEMENT MARKING- LINE 24" (WHITE)

NOTES:

1. RAISED REFLECTIVE PAVEMENT MARKERS TO BE PLACED PER DISTRICT 1 STD. TC-11.
2. EXIT ONLY PAVEMENT MARKINGS TO BE PLACED PER DISTRICT 1 STD. TC-12

LANDSCAPING LEGEND

(X") TREE TRUNK PROTECTION (TTP)

SEEDING CLASS 2A *

SEEDING CLASS 4 **

SODDING, SALT TOLERANT ***

SEEDING CLASS 4 & 5A **

* TOPSOIL EXC & PLAC, 4" NITROGEN, PHOSPHORUS AND POTASSIUM FERTILIZER NUTRIENTS (90 LBS/ACRE EACH)

**COMPOST FURNISH AND PLACE, 4"

*** TOPSOIL EXC & PLAC, 4" NITROGEN, PHOSPHORUS AND POTASSIUM FERTILIZER NUTRIENTS (60 LBS/ACRE EACH)

REVISIONS	
NAME	DATE

ILLINOIS DEPARTMENT OF TRANSPORTATION
FAI 55 AT FAP 338 ILLINOIS ROUTE 59
SECTION: (26, 26HB-1&114) R-2

I-55 PAVEMENT MARKING AND LANDSCAPING PLANS STA. 126+00 TO STA. 139+00

SCALE: 1" = 50' DRAWN BY: JB

DATE: 03/14/08 CHECKED BY: ACL

TENG

TENG & ASSOCIATES, INC
ENGINEERS/ARCHITECTS/PLANNERS
205 N. MICHIGAN AVE. CHICAGO, IL 60601
TELEPHONE: 312/616-0000

...\ALTOURH6.DGN, ...\SURROWRL1.DGN, ...\EXHROWRL3.DGN, ...\SURROWSV.DGN, ...\TPROWGP.DGN, ...\RDWOOGRN.DGN, ...\TTBOORKN.DGN, ...\RDWOOGRG.DGN, ...\ROWOOGRN.DGN, ...\ROWOOROO.DGN, ...\ROWOOROG.DGN, ...\AUTLOOROP.DGN, ...\EXHROOPK.DGN, ...\DRAOOPRK.DGN, ...\DRAOOPRO.DGN, ...\ERCOOPMN.DGN, ...\UMOOORPL.DGN,
3-4-2008, 8:58:49 TADOCUMENT \\S127901\CIVIL\DGN\PWOORSG.DGN BONDHILIO