F.A.I. RTE.	SECTION	COUNTY	TOTAL SHEETS	SHEET NO.
55	•	WILL	608	275
STA.		TO STA.		
FED. ROAD DIST. NO. 1	ILLINOIS	FED. AID PROJECT		
• (26, 26HB-1&114) R-2		CONTRACT NO. 60363		

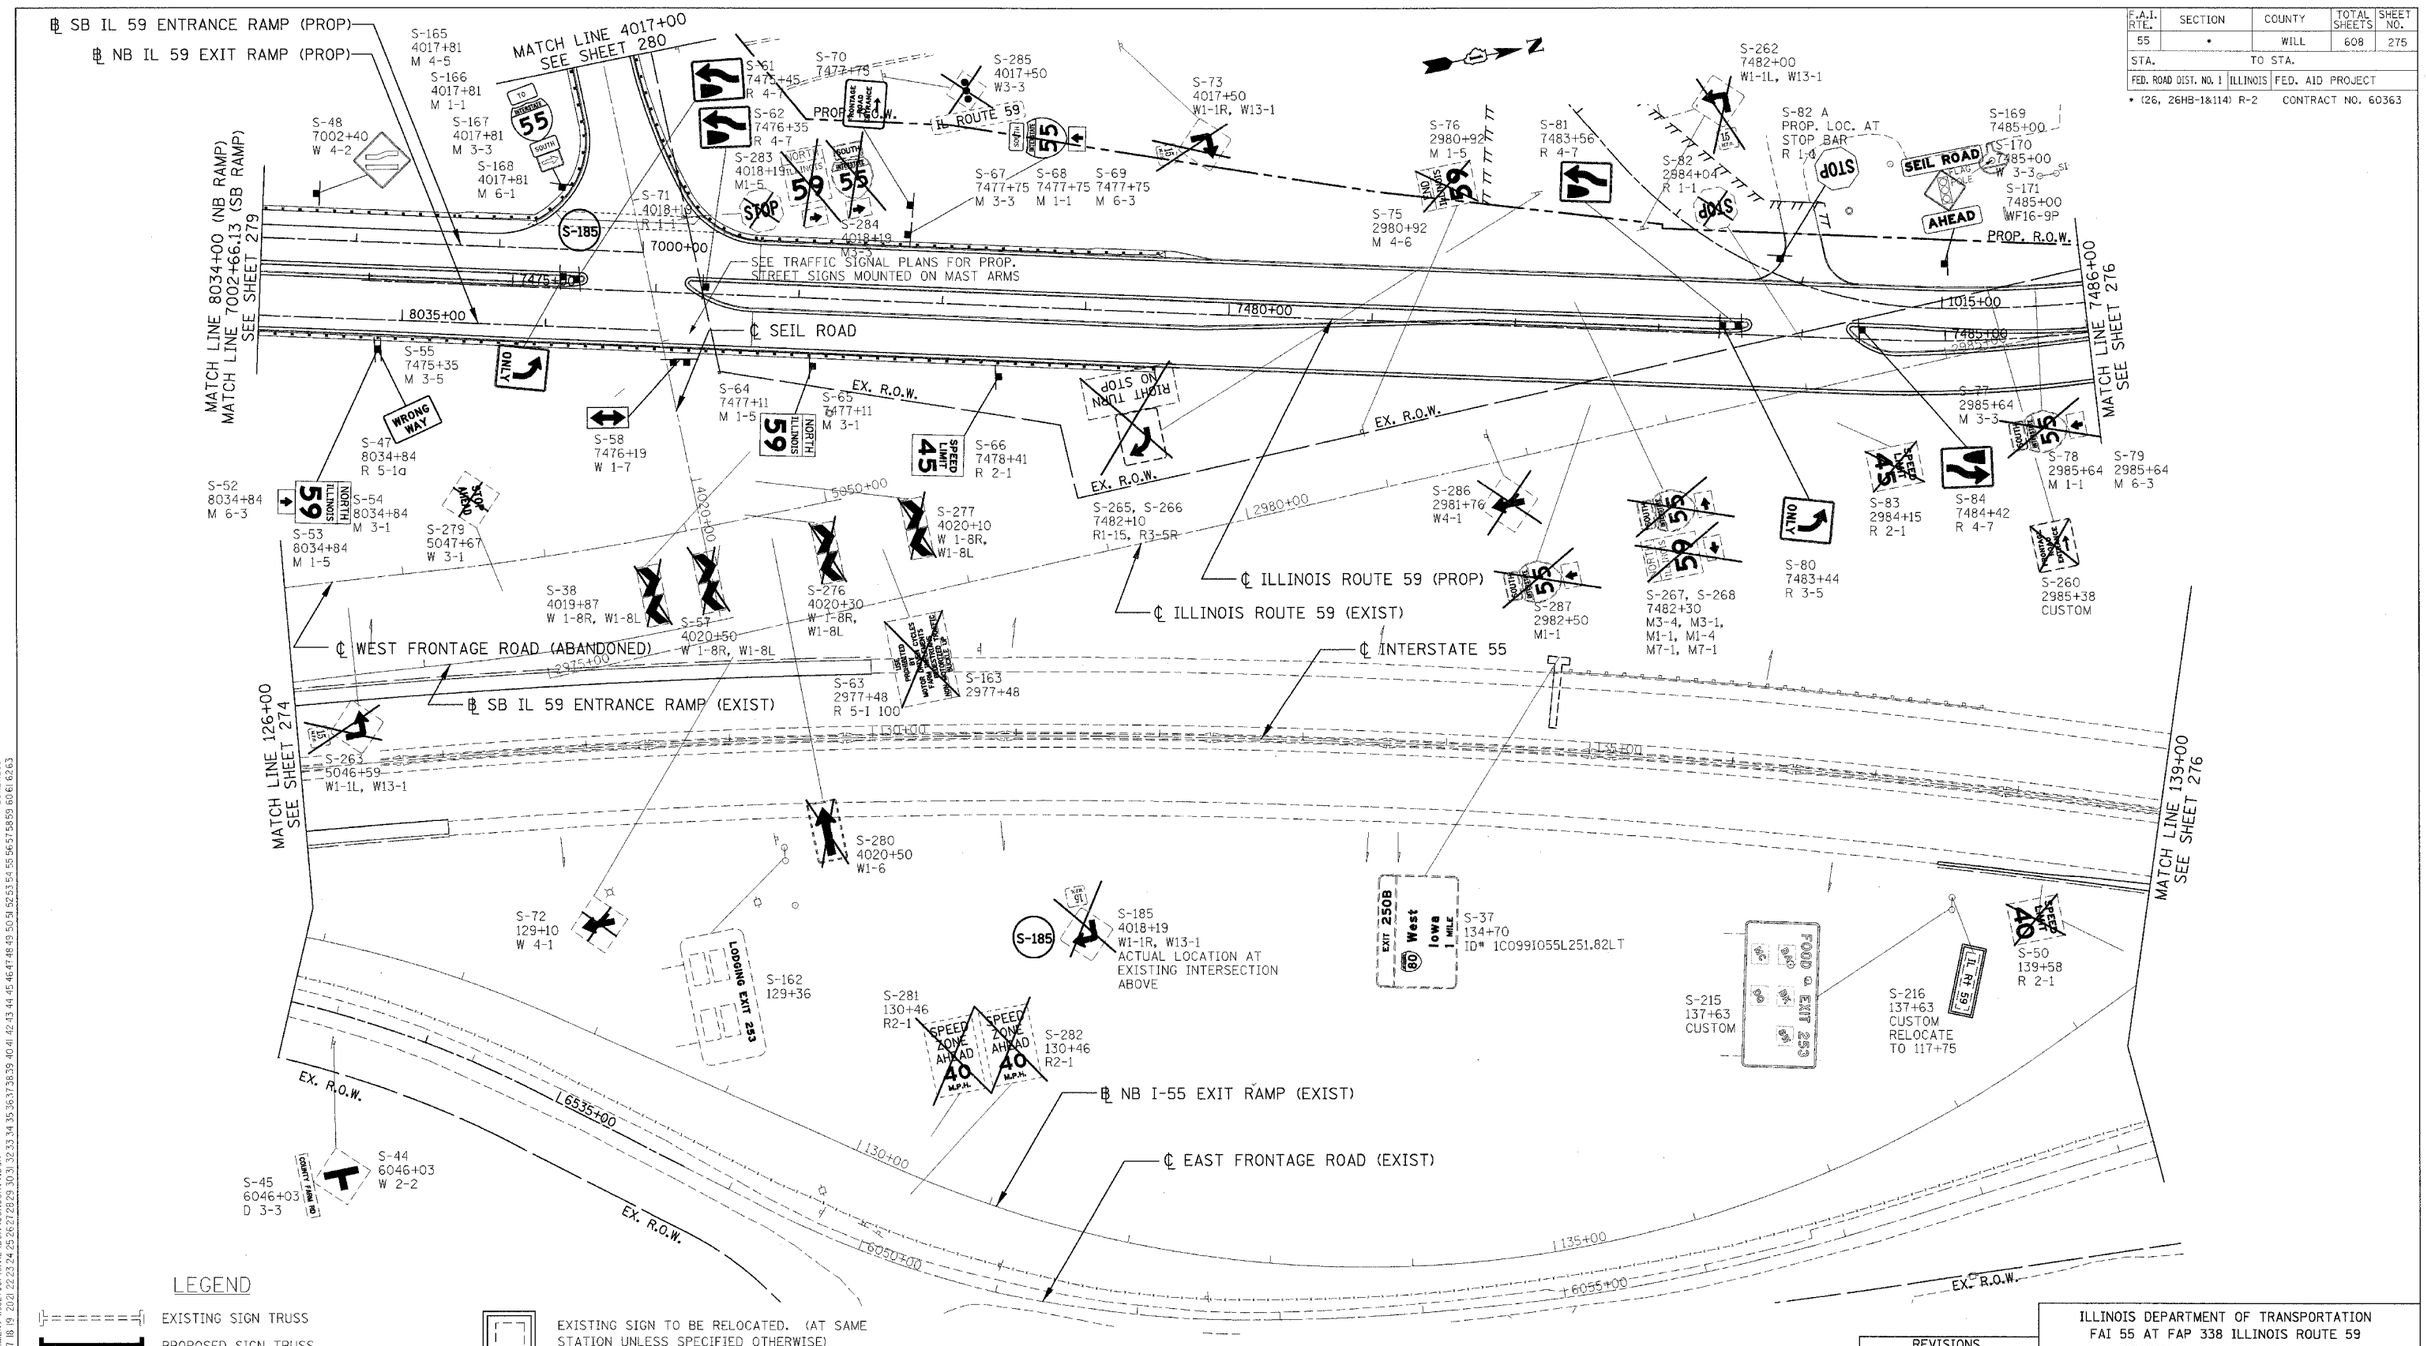

LEGEND

- EXISTING SIGN TRUSS
- PROPOSED SIGN TRUSS
- EXISTING CANTILEVER SIGN FOUNDATION
- PROPOSED CANTILEVER SIGN FOUNDATION
- EXISTING GROUND/ BRIDGE MOUNTED SIGN
- PROPOSED GROUND/ BRIDGE MOUNTED SIGN
- EXISTING SIGN TO BE RELOCATED. (AT SAME STATION UNLESS SPECIFIED OTHERWISE)
- EXISTING SIGN TO BE REMOVED
- EXISTING SIGN TO REMAIN IN PLACE

REVISIONS	
NAME	DATE

ILLINOIS DEPARTMENT OF TRANSPORTATION
FAI 55 AT FAP 338 ILLINOIS ROUTE 59
SECTION: (26, 26HB-1&114) R-2

EXISTING AND PROPOSED I-55 SIGNING PLAN STA. 126+00 TO STA. 139+00

SCALE: 1" = 50'
DRAWN BY: JB
DATE: 03/14/08
CHECKED BY: ACL

TENG

TENG & ASSOCIATES, INC.
ENGINEERS/ARCHITECTS/PLANNERS
300 N. MICHIGAN AVE. CHICAGO, IL 60601
TELEPHONE: 312/616-0060

...\ALTDGNHL.DGN, ...\SURDGNLL.DGN, ...\EXMDGNL9.DGN, ...\SURDGNSH.DGN, ...\TPSDGNCP.DGN, ...\ROWDGN60.DGN, ...\TTBDGNLN.DGN, ...\ROWDGN00.DGN, ...\ROWDGN01.DGN, ...\UTLDGNOP.DGN, ...\UTLDGNRG.DGN, ...\VDRADGNPK.DGN, ...\VDRADGNPL.DGN, ...\VERDGNPM.DGN, ...\VMDDGNTL.DGN, ...\VMDTDGNFT.DGN,
3-14-2008, 8:58:05
T:\DOCUMENTS\82790\DGN\DGNSGMDGNPY.DGN
1 2 
BONDHLJD