| F.A.I. RTE. | SECTION | COUNTY | TOTAL SHEETS | SHEET NO. |
|---|---|---|---|---|
| 55 | * | WILL | 608 | 277 |
| STA. | | TO STA. | | |
| FED. ROAD DIST. NO. 1 | ILLINOIS | FED. AID PROJECT | | |
| * (26, 26HB-1&114) R-2 | | CONTRACT NO. 60363 | | |

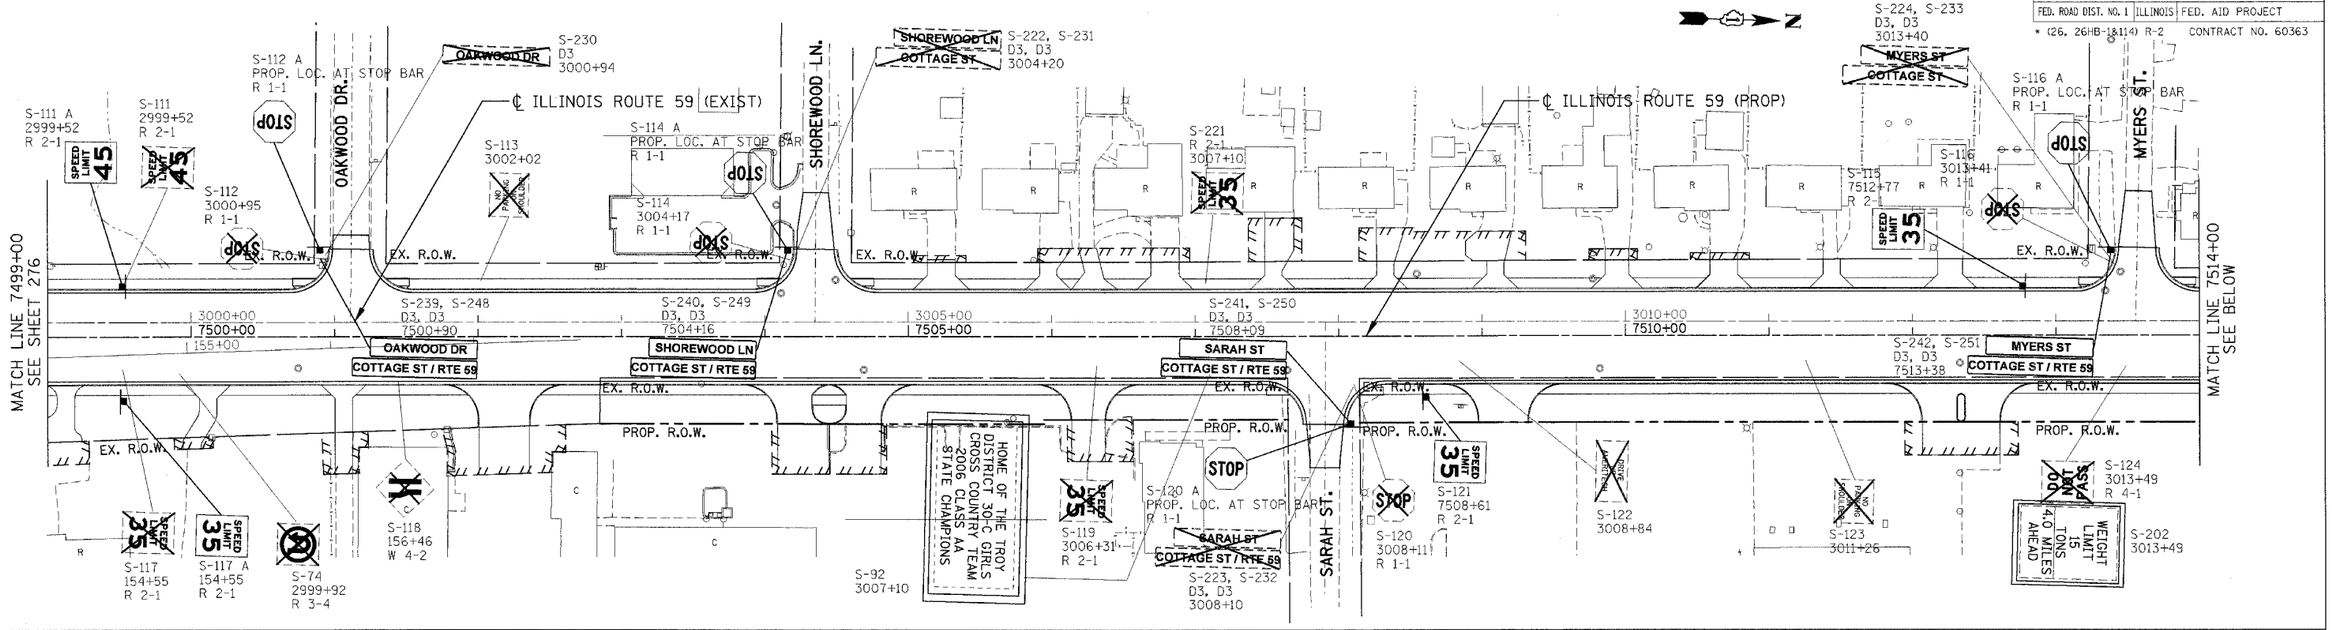


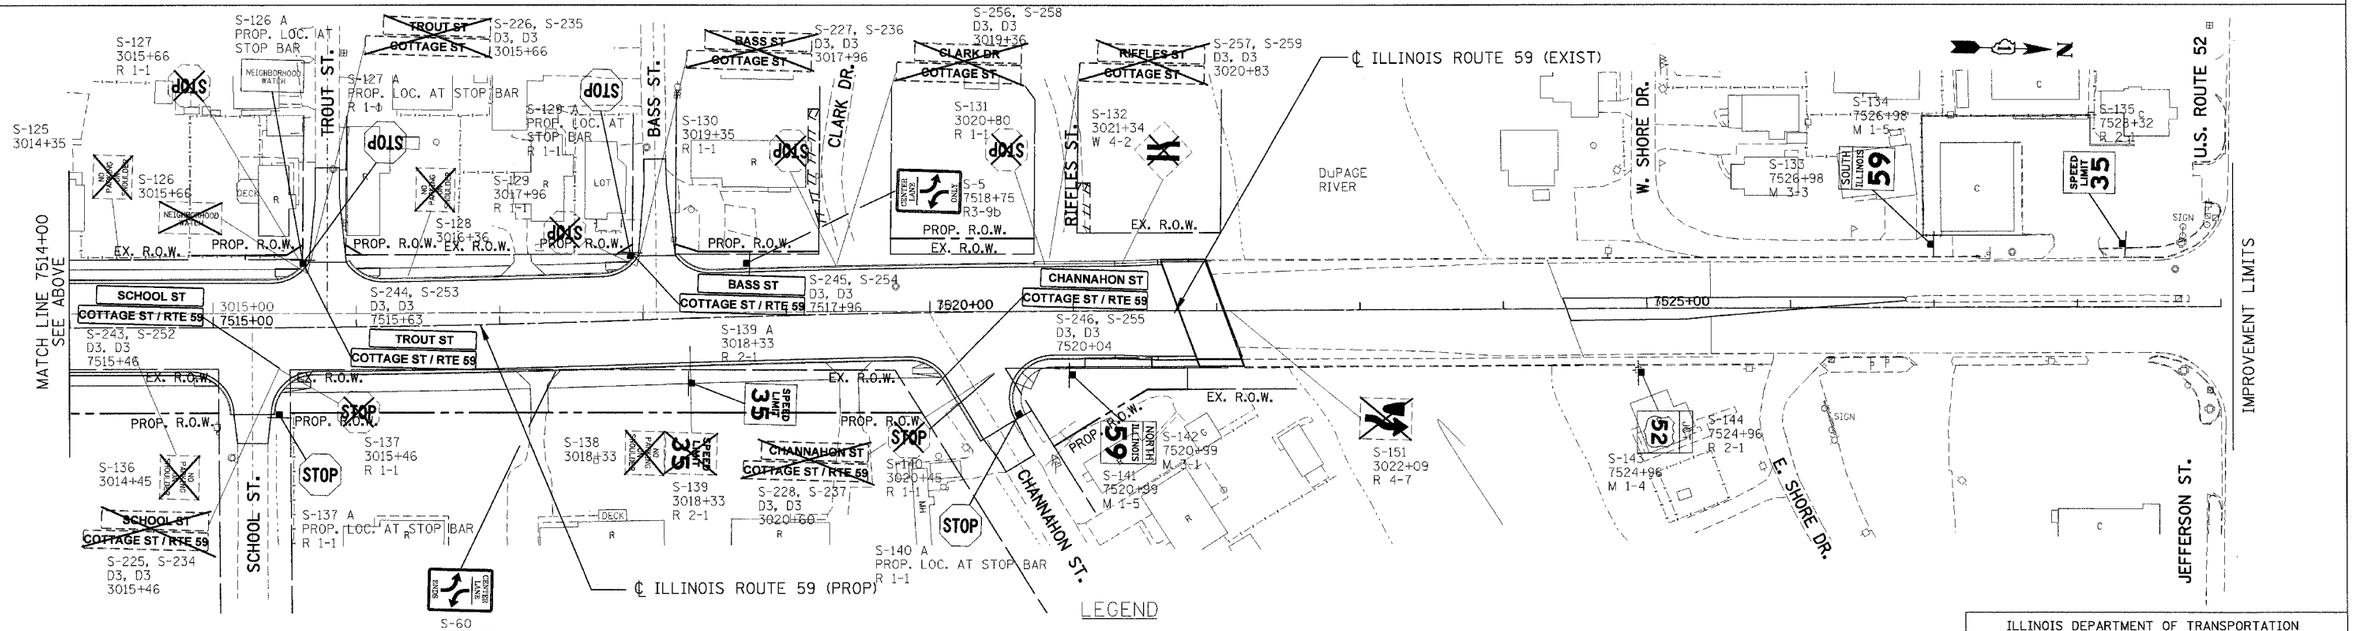


LEGEND

- EXISTING SIGN TRUSS
- PROPOSED SIGN TRUSS
- EXISTING CANTILEVER SIGN FOUNDATION
- PROPOSED CANTILEVER SIGN FOUNDATION
- EXISTING GROUND/ BRIDGE MOUNTED SIGN
- PROPOSED GROUND/ BRIDGE MOUNTED SIGN
- EXISTING SIGN TO BE RELOCATED. (AT SAME STATION UNLESS SPECIFIED OTHERWISE)
- EXISTING SIGN TO BE REMOVED
- EXISTING SIGN TO REMAIN IN PLACE

| REVISIONS | |
|---|---|
| NAME | DATE |
| | |

ILLINOIS DEPARTMENT OF TRANSPORTATION
FAI 55 AT FAP 338 ILLINOIS ROUTE 59
SECTION: (26, 26HB-1&114) R-2

# EXISTING AND PROPOSED IL 59 SIGNING PLAN STA. 7499+00 TO STA. 7527+00

SCALE: 1" = 50'
DRAWN BY: JB
DATE: 03/14/08
CHECKED BY: ACL

TENG
TENG & ASSOCIATES, INC.
ENGINEERS&ARCHITECTS&PLANNERS
205 N. MICHIGAN AVE. CHICAGO, IL 60601
TELEPHONE: 312/616-0066

...\ALTDORNG.DGN, ...\SUROORLL.DGN, ...\EXHDRPL.DGN, ...\SUROORPV.DGN, ...\TPOOORCP.DGN, ...\RDWOORDH.DGN, ...\TTBOORKN.DGN, ...\RDWOORDR.DGN, ...\RDWOORDR0J.DGN, ...\A.TOORNG.DGN, ...\SUROORPV.DGN, ...\EXHDORLL.DGN, ...\SUROORPV.DGN,
3-14-2008 8:45:45
I:\DOCUMENTS\1932\390\CIVIL\SGN\SGN00PM.DGN
B00HJJ0