F.A.I. RTE.	SECTION	COUNTY	TOTAL SHEETS	SHEET NO.
55	*	WILL	608	316
STA.		TO STA.		
FED. ROAD DIST. NO. 1	ILLINOIS	FED. AID PROJECT		

* (26, 26HB-1&114) R-2 CONTRACT NO. 60363

NOTES FOR TEMPORARY TRAFFIC SIGNALS;

1. ALL CONTROL EQUIPMENT INCLUDING EMERGENCY PRE-EMPTION AND COMMUNICATION DEVICES FOR THE TEMPORARY TRAFFIC SIGNAL(S) SHALL BE FURNISHED BY THE CONTRACTOR.

2. ONLY CONTROLLERS SUPPLIED BY ONE OF THE DISTRICT APPROVED CLOSED LOOP EQUIPMENT MANUFACTURERS WILL BE APPROVED FOR USE AT TEMPORARY SIGNAL LOCATIONS. ALL CONTROLLERS USED FOR TEMPORARY TRAFFIC SIGNALS SHALL BE FULLY ACTUATED NEMA MICROPROCESSOR BASED WITH RS232 DATA ENTRY PORTS COMPATIBLE WITH EXISTING MONITORING SOFTWARE APPROVED BY IDOT DISTRICT 1. INSTALLED IN A NEMA TS1 OR TS2 CABINET. ONLY ONE BRAND OF CONTROLLER WILL BE ACCEPTED FOR ANY ONE CONTRACT.

3. ALL TRAFFIC SIGNAL SECTIONS AND PEDESTRIAN SIGNAL SECTIONS SHALL BE 12". HEADS SHALL BE PLACED AS INDICATED ON THE TEMPORARY TRAFFIC SIGNAL PLAN OR AS DIRECTED BY THE ENGINEER. THE CONTRACTOR SHALL FURNISH ENOUGH CABLE SLACK TO RELOCATE HEADS TO ANY POSITION ON THE SPAN WIRE OR AT LOCATIONS ILLUSTRATED ON THE PLANS FOR CONSTRUCTION STAGING. THE TEMPORARY TRAFFIC SIGNAL SHALL REMAIN IN OPERATION DURING ALL SIGNAL HEAD RELOCATIONS. EACH TEMPORARY TRAFFIC SIGNAL HEAD SHALL HAVE ITS OWN CABLE FROM THE CONTROLLER CABINET TO THE SIGNAL HEAD.

4. ALL EXISTING STREET NAME AND INTERSECTION REGULATORY SIGNS SHALL BE REMOVED FROM EXISTING POLES. RELOCATED AND SECURELY FASTENED TO THE SIGNAL SPAN WIRE OR WOOD POLE AS DIRECTED BY THE ENGINEER.

5. ANY TEMPORARY SIGNAL WITHIN AN EXISTING CLOSED LOOP TRAFFIC SIGNAL SYSTEM SHALL BE INTERCONNECTED TO THAT SYSTEM USING SIMILAR BRAND CONTROL EQUIPMENT.

6. THE TEMPORARY TRAFFIC SIGNAL SHALL HAVE THE SIGNAL HEAD DISPLAYS, SIGNAL HEAD PLACEMENTS AND CONTROLLER PHASING MATCH THE EXISTING TRAFFIC SIGNAL, AT THE TIME OF THE TURN ON, IF NO TRAFFIC STAGING IS IN PLACE OR WILL NOT BE STAGED ON THE DAY OF THE TURN ON.

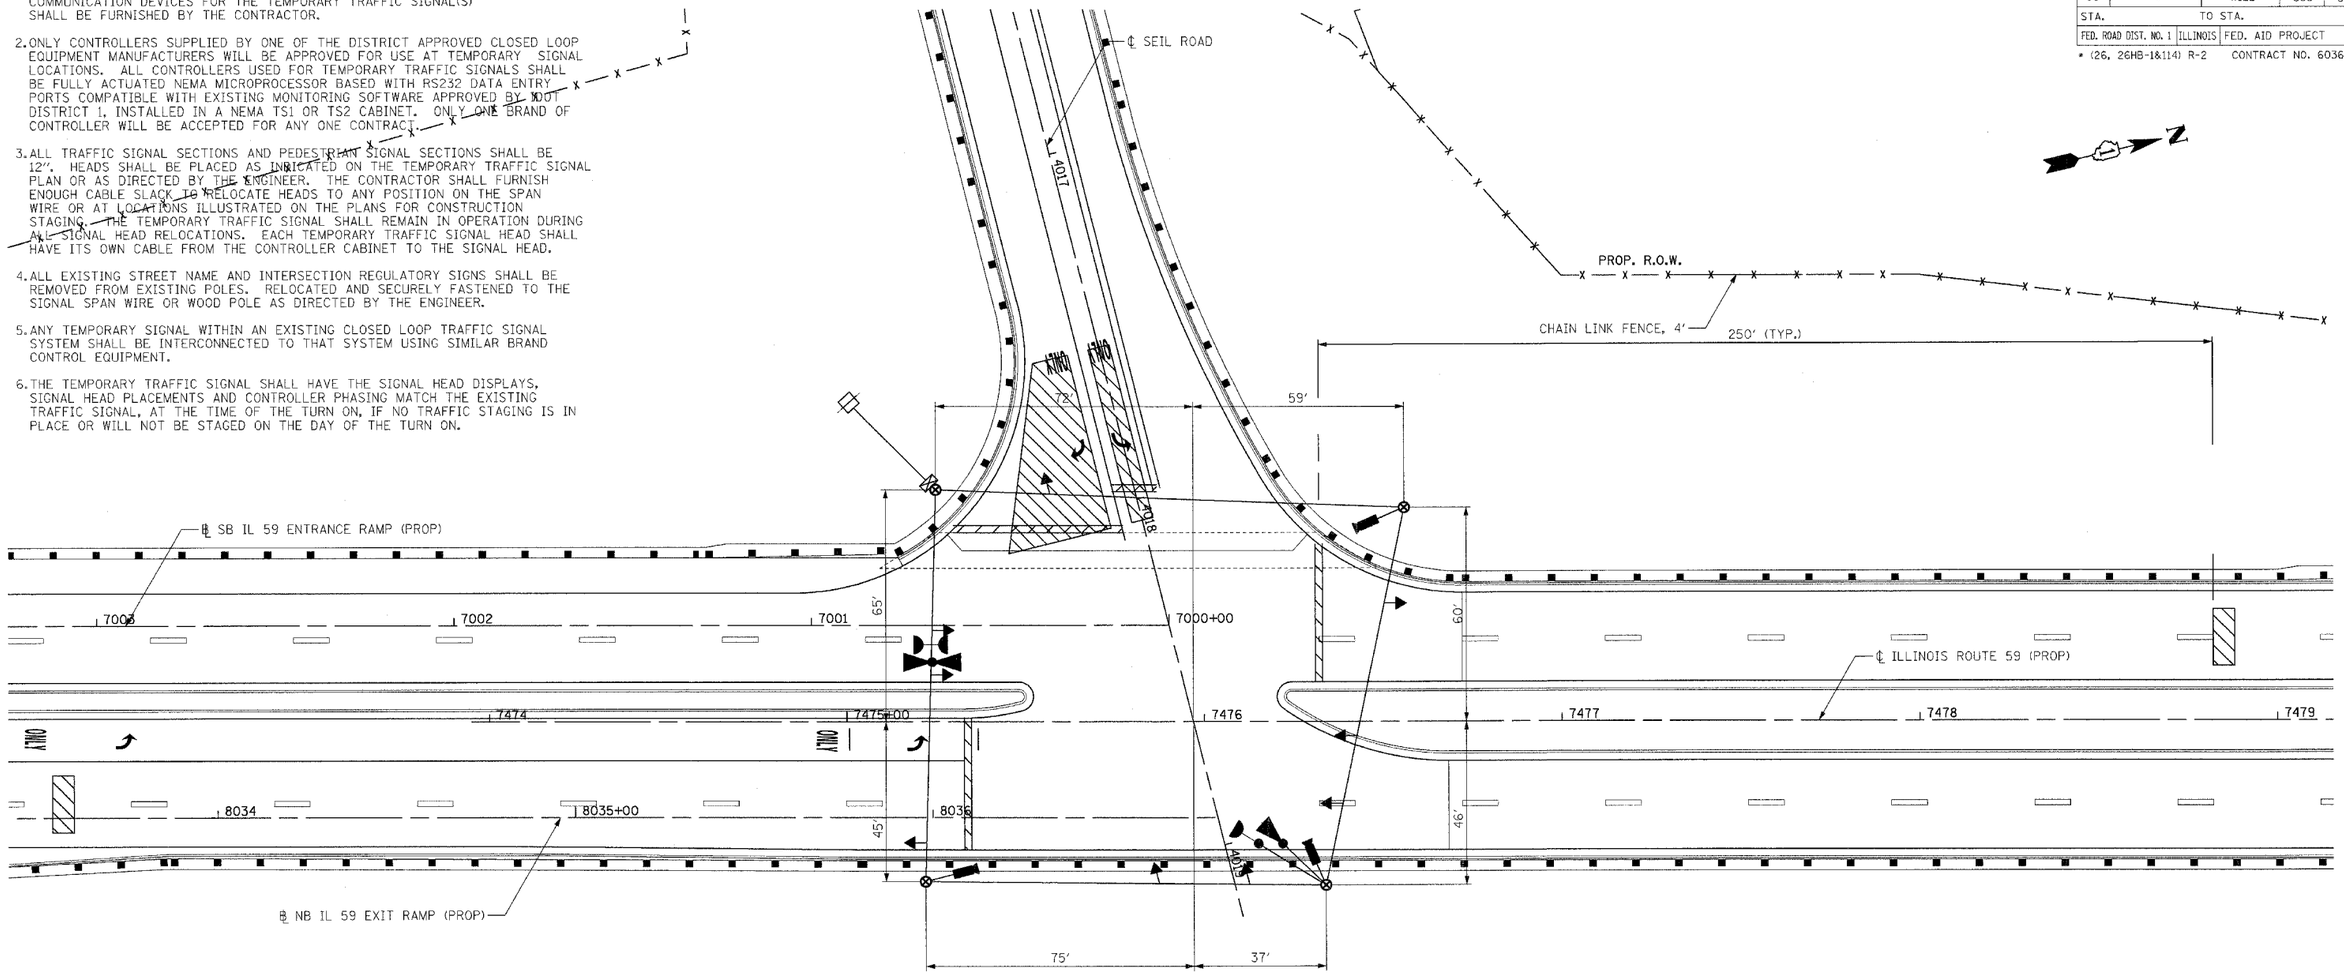

TEMPORARY TRAFFIC SIGNAL LEGEND

TEMPORARY TRAFFIC SIGNAL HEAD SPAN WIRE MOUNTED ORIGINAL LOCATION		EMERGENCY VEHICLE SYSTEM DETECTOR	
TEMPORARY TRAFFIC SIGNAL HEAD SPAN WIRE MOUNTED SECONDARY LOCATION		CONFIRMATION BEACON	
TEMPORARY WOOD POLE (CLASS 5 OR BETTER) 45 FOOT (13.7m) MINIMUM		VEHICLE DETECTOR, INDUCTION LOOP	
TEMPORARY CONTROLLER CABINET		COMMON TRENCH	CT
TEMPORARY SPAN WIRE, TETHER WIRE AND CABLE		UNIT DUCT	UD
TEMPORARY SERVICE INSTALLATION		G.S. CONDUIT IN TRENCH OR PUSHED	---
TEMPORARY PEDESTRIAN SIGNAL HEAD, BRACKET MOUNTED		HANDHOLE	
TEMPORARY PEDESTRIAN PUSHBUTTON DETECTOR		HEAVY DUTY HANDHOLE	H
VIDEO VEHICLE DETECTOR		DETECTION ZONE	

DUAL EMERGENCY VEHICLE SYSTEM DETECTOR

DUAL CONFIRMATION BEACON

REVISIONS	
NAME	DATE

ILLINOIS DEPARTMENT OF TRANSPORTATION
FAI 55 AT FAP 338 ILLINOIS ROUTE 59
SECTION: (26, 26HB-1&114) R-2

IL 59/ SEIL ROAD INTERSECTION TEMPORARY TRAFFIC SIGNAL INSTALLATION PLAN

SCALE: 1" = 20'
DATE: 03/14/08

DRAWN BY: TMH
DESIGNED BY: RKF
CHECKED BY: RKF

TENG

TENG & ASSOCIATES, INC.
ENGINEERS/ARCHITECTS/PLANNERS
205 N. MICHIGAN AVE. CHICAGO, IL 60601
TELEPHONE: 312/616-0000

...\DPC0DRUB.DGN...\RCWOORUH.DGN...\ALTCOUL5.DGN...\PNWOORRU.DGN...\PNWOOFSW.DGN...\TTBOORNA.DGN...\EXHOCRPH.DGN...\ROWOOROC.DGN...\DRAOORPD.DGN...\UTLOORCP.DGN...\SUROORPW.DGN...\TPOOORCP.DGN...\SUROOROL.DGN...\SUROORLL.DGN...\TSGOOWTS.DGN
4-03-2008,14:09 T:\DOCUMENT\92790\COMMON\DGN\TSGOOWD4.DGN LEEAC
1 2 3 4 5 6 7 8 9 0 1 2 13 14 15 