F.A.I. RTE.	SECTION	COUNTY	TOTAL SHEETS	SHEET NO.
59	*	WILL	608	367
STA.	TO STA.			
FED. ROAD DIST. NO. 1	ILLINOIS	FED. AID PROJECT		

* (26, 26HB-1 & 114) R-2
CONTRACT NO. 60363

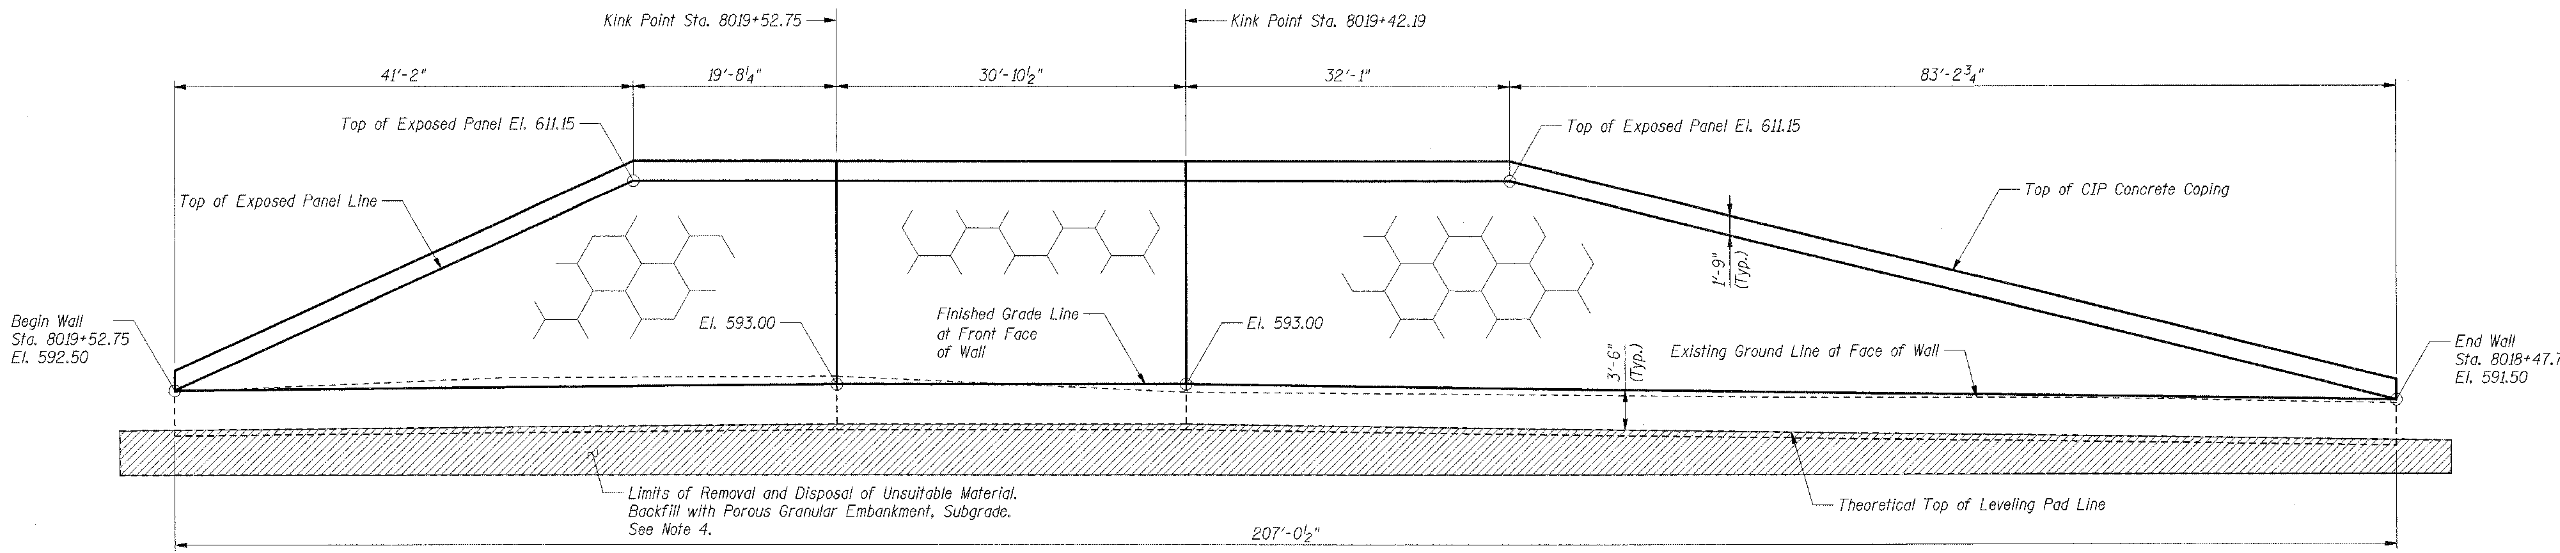

SOUTH M.S.E. WALL
(Developed Elevation)

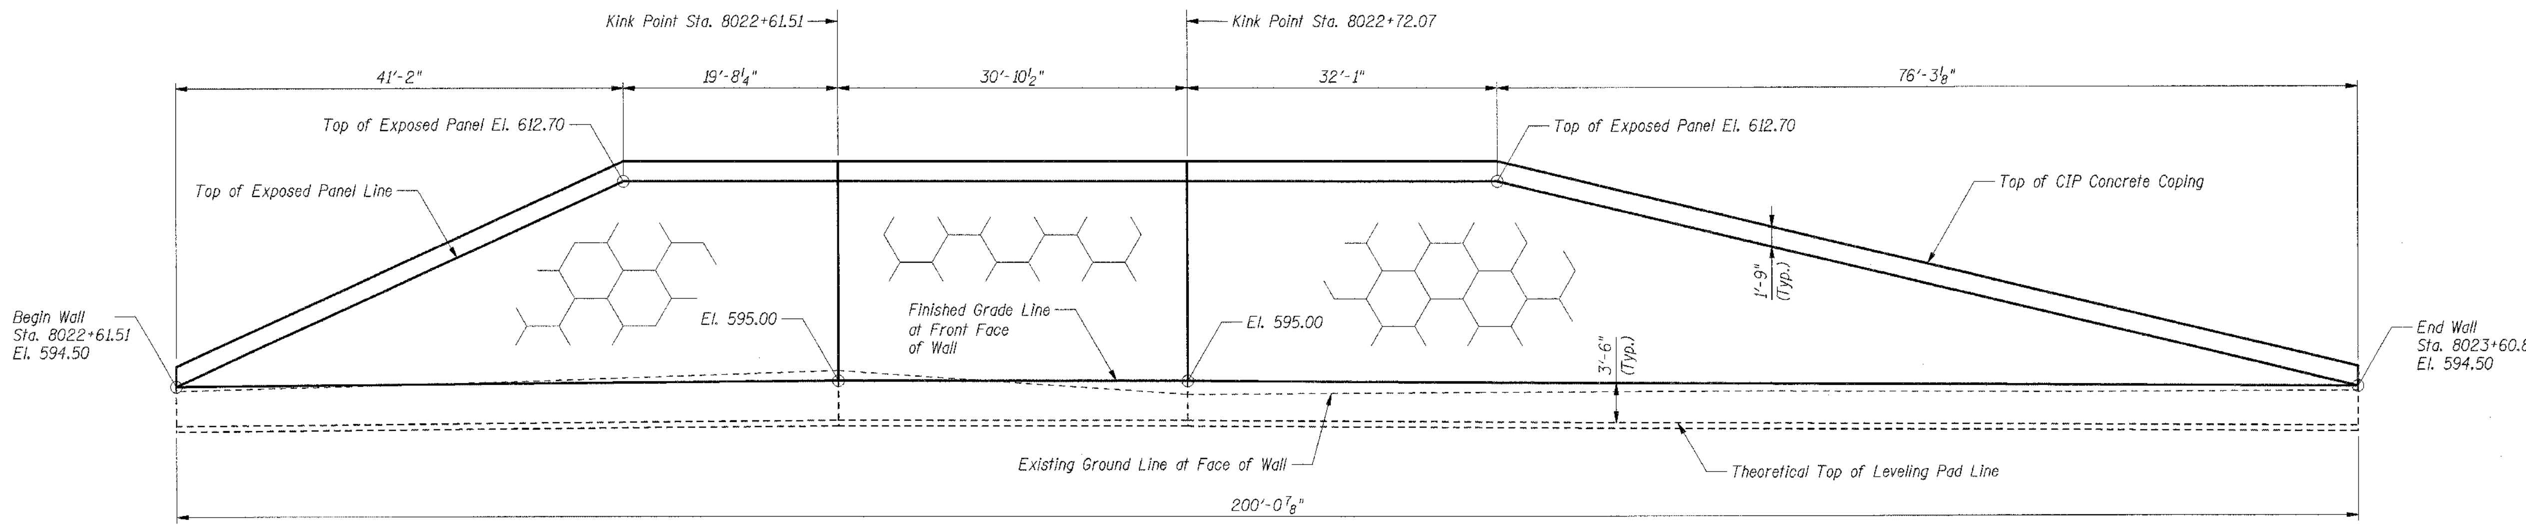

NORTH M.S.E. WALL
(Developed Elevation)

Notes:
1. Work this sheet with Sht. S-22.
2. For plans of walls, see Sht. S-1.
3. Wall alignment offsets and stations are referenced to Front Face of wall. See Typical MSE wall Sections, Sht. S-22.
4. Unsuitable material shall be removed from within the limits shown at a minimum and as directed by the Engineer; and backfilled with Porous Granular Embankment, Subgrade. Removal and Disposal of Unsuitable Material will be measured in its original position by taking cross-sections after removal has been completed and then computing volume in cubic yards by average end area method. Porous Granular Embankment, Subgrade will be paid for at the same volume as Removal and Disposal of Unsuitable Material. Removal and backfill beyond 1V:2H exacavation slope will not be measured for payment. Pavement removal will be measured and paid for separately, and shall not be included for payment with Removal and Disposal of Unsuitable Material.

SHT. S-21 OF S-24

REVISIONS	
NAME	DATE

ILLINOIS DEPARTMENT OF TRANSPORTATION
F.A.P. ROUTE 338 (ILLINOIS ROUTE 59)
IL ROUTE 59 OVER F.A.I. 55 (I-55)
SECTION (26, 26HB-1 & 114) R-2
STRUCTURE NUMBER 099-4642
STATION 8021+17.13, WILL COUNTY

MSE WALL ELEVATIONS

DRAWN BY: CCE
DATE: 03/14/08
CHECKED BY: TMH

TENG
TENG & ASSOCIATES, INC.
ENGINEERS/ARCHITECTS/PLANNERS
205 N. MICHIGAN AVE. CHICAGO, IL 60601
TELEPHONE 312616-0000