F.A.I. RTE.	SECTION	COUNTY	TOTAL SHEETS	SHEET NO.
55	*	WILL	608	426
STA.		TO STA.		
FED. ROAD DIST. NO. 1	ILLINOIS	FED. AID PROJECT		

* (26, 26HB-1&114) R-2 CONTRACT NO. 60363

THE CONTRACTOR SHALL GRADE THE AREA OF THE NORTHBOUND EXIT RAMP PAVEMENT AFTER REMOVAL OF THE NORTHBOUND EXIT RAMP. THE PROPOSED GRADE SHALL BE PER THE CONTOURS AS SHOWN ON THIS PLAN AND PER THE DIRECTION OF THE ENGINEER.

FOR BOTH MAINTENANCE AND AESTHETIC PURPOSES, THE FINAL GRADING SHALL BE SMOOTH AND BLENDED WITH THE EXISTING TOPOGRAPHY WITH NO ABRUPT GRADE CHANGES.

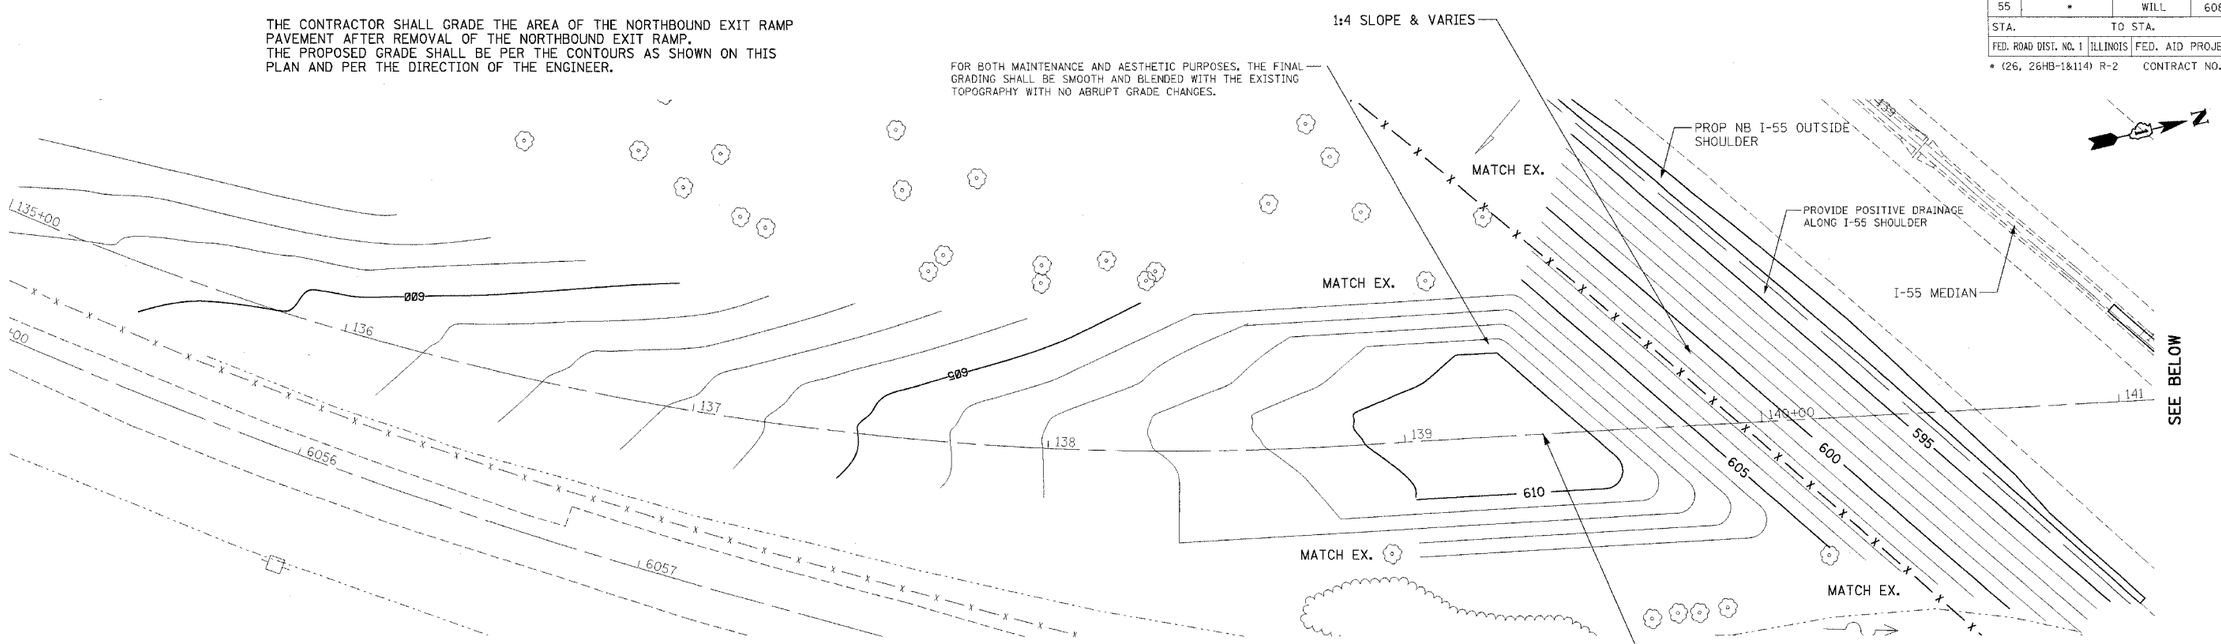

EXISTING NORTHBOUND EXIT RAMP

THE CONTRACTOR SHALL GRADE THE AREA OF THE NORTHBOUND EXIT RAMP PAVEMENT AFTER REMOVAL OF THE NORTHBOUND EXIT RAMP. THE PROPOSED GRADE SHALL BE PER THE CONTOURS AS SHOWN ON THIS PLAN AND PER THE DIRECTION OF THE ENGINEER.

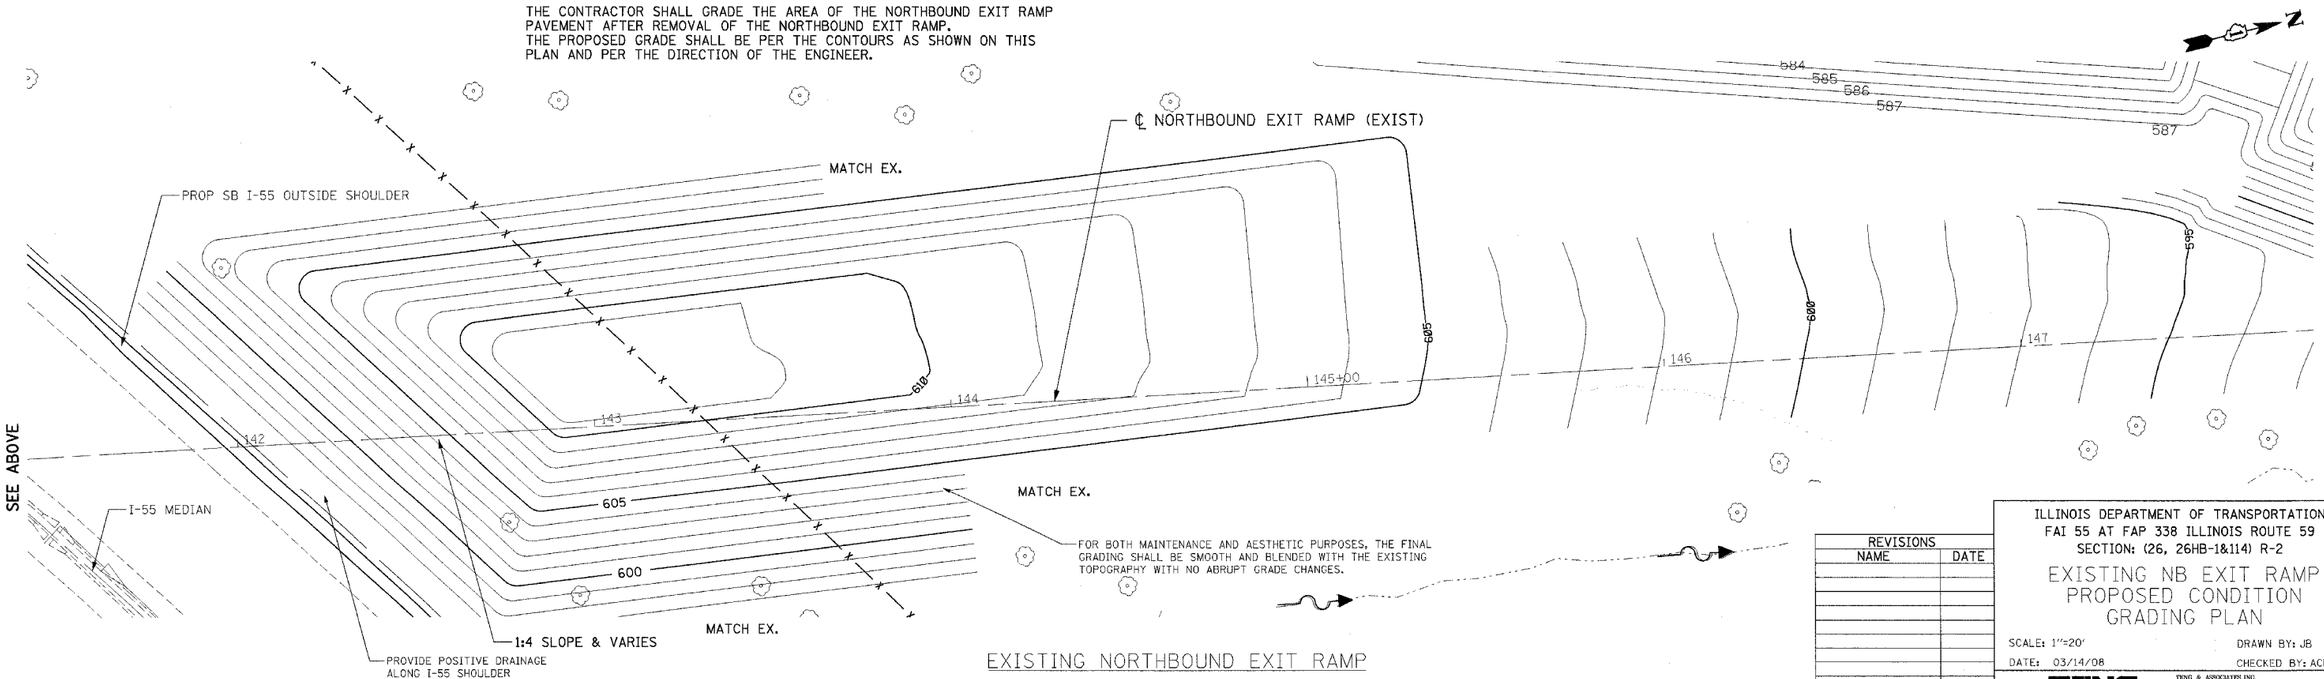

EXISTING NORTHBOUND EXIT RAMP

REVISIONS	
NAME	DATE

ILLINOIS DEPARTMENT OF TRANSPORTATION
FAI 55 AT FAP 338 ILLINOIS ROUTE 59
SECTION: (26, 26HB-1&114) R-2

EXISTING NB EXIT RAMP
PROPOSED CONDITION
GRADING PLAN

SCALE: 1"=20' DRAWN BY: JB
DATE: 03/14/08 CHECKED BY: ACL

TENG

TENG & ASSOCIATES, INC.
ENGINEERS•ARCHITECTS•PLANNERS
205 N. MICHIGAN AVE. CHICAGO, IL 60601
TELEPHONE 312/616-0500