CONTRACT NO. 60C12

F.A. ROUTE NO.	SECTION	COUNTY	TOTAL SHEETS	SHEET NO.
334	*	LAKE	19	4
STA.		TO STA.		
FED. ROAD DIST. NO.		ILLINOIS	FED. AID PROJECT	

* SY-1-T-1

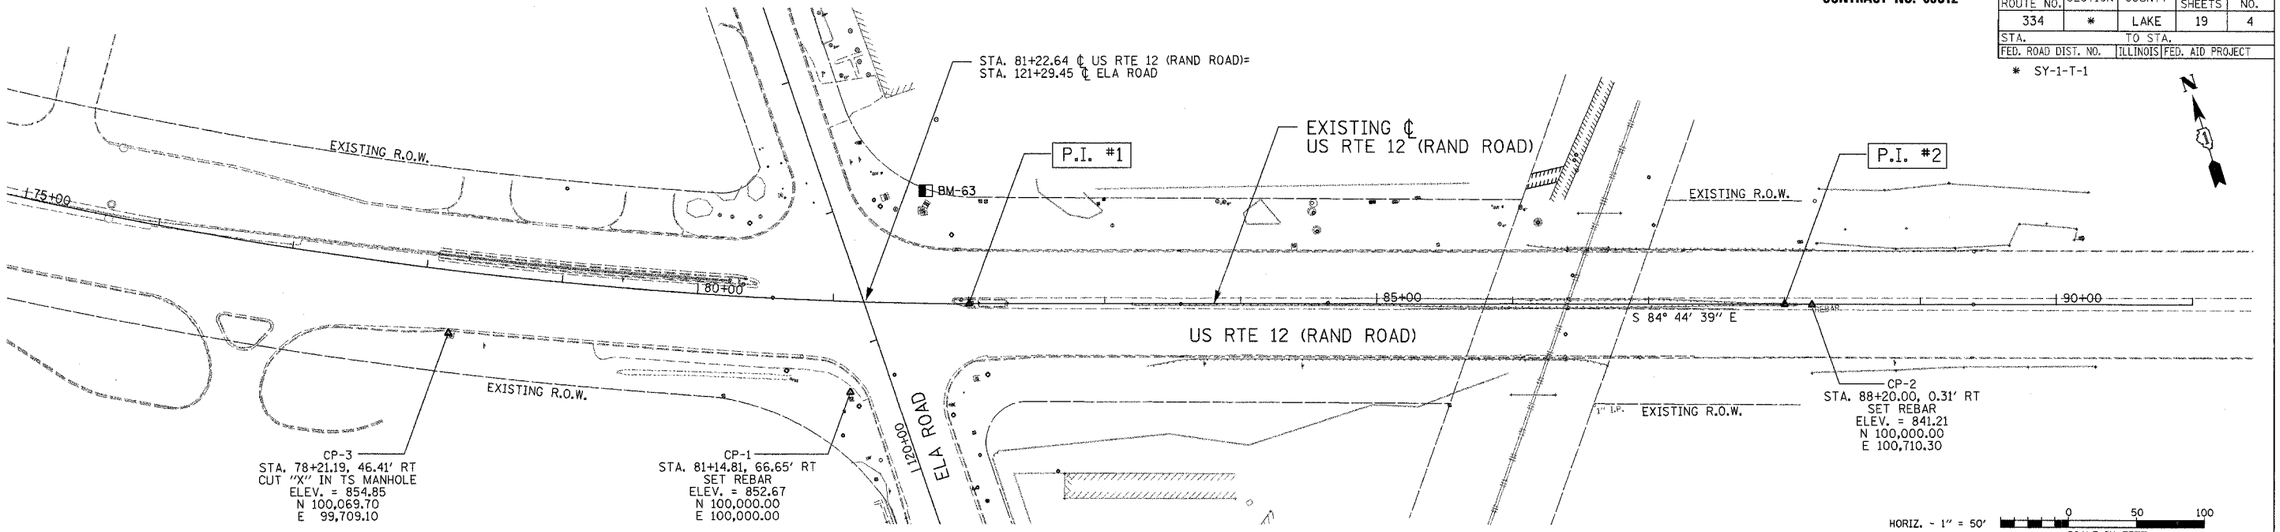

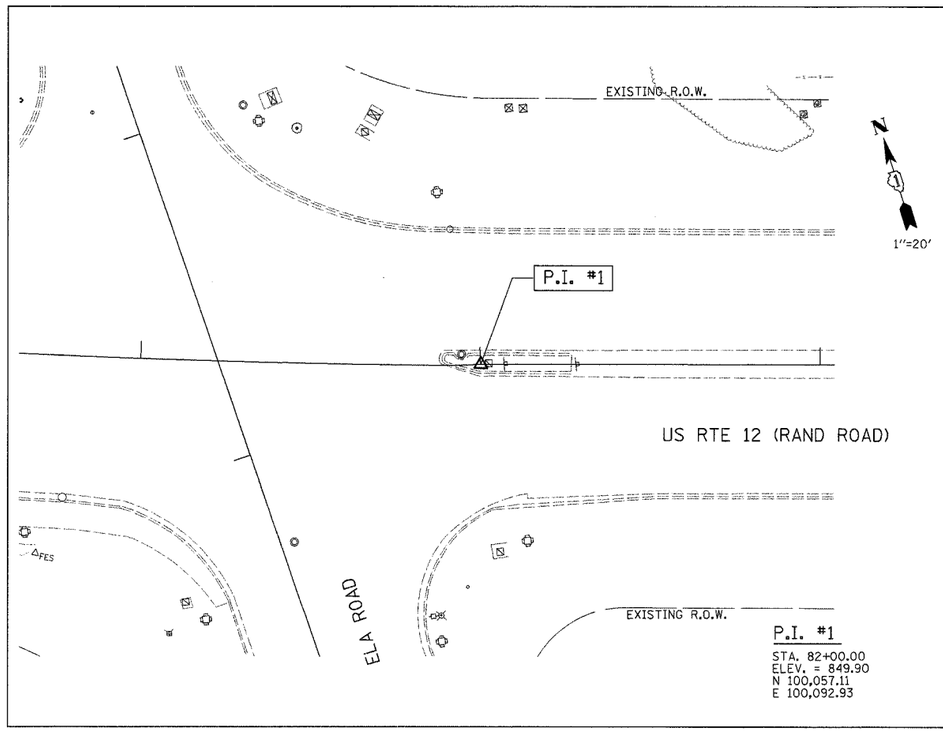

P.I. #1
STA. 82+00.00
ELEV. = 849.90
N 100,057.11
E 100,092.93

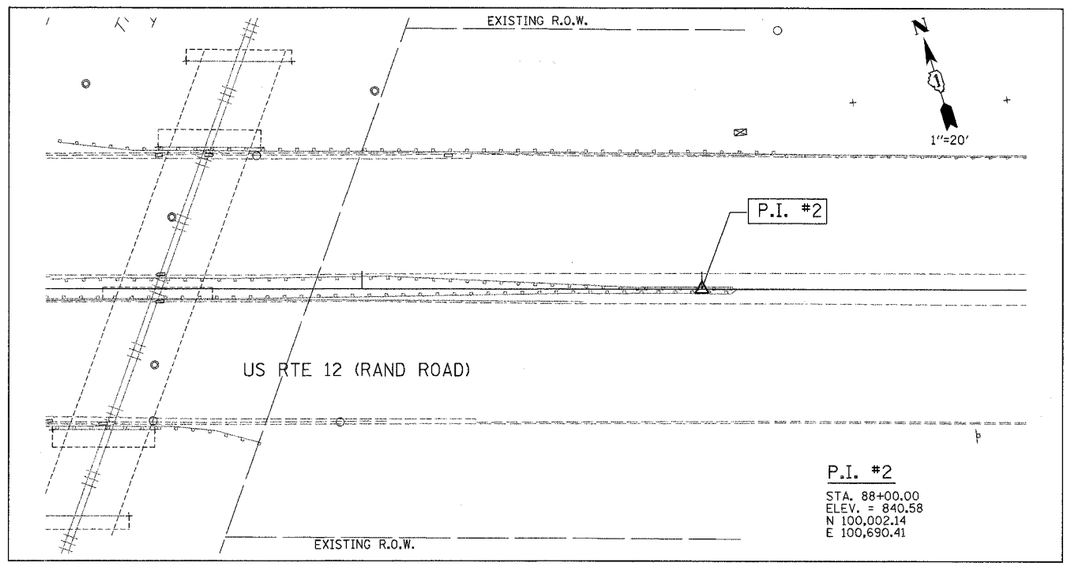

P.I. #2
STA. 88+00.00
ELEV. = 840.58
N 100,002.14
E 100,690.41

BENCH MARKS

NO.	DESCRIPTION	ELEVATION
BM-2	NORTH-WEST BOLT OF FIRE HYDRANT NEAR NORTH-WEST CORNER OF THEATER BUILDING	879.76
BM-63	" □ " CUT IN WEST CORNER OF CONCRETE SLAB FOR CONTROL BOX AT NORTH-EAST CORNER OF ELA ROAD AND RAND ROAD	852.32

REVISIONS NAME	DATE

ILLINOIS DEPARTMENT OF TRANSPORTATION

FAP 334 (US 12 / RAND ROAD)
AT ELA ROAD

ALIGNMENTS, TIES & BENCH MARKS

SCALE: 20' AND 50' DRAWN BY: WS
DATE: 3/24/08 CHECKED BY: RJS

GRAEF, ANHALT, SCHLOEMER & ASSOCIATES, INC.
CHICAGO, ILLINOIS

h:\Jobs2006\20063028-27\CAD\IDOT_Trans\dgn\00\Alignment-1_v8.dgn
3/25/2008 4:27:27 PM

d:\dgn\00\Alignment-1_v8.dgn 3/25/2008 4:27:21 PM