CONTRACT NO. 60C12

F.A. ROUTE NO.	SECTION	COUNTY	TOTAL SHEETS	SHEET NO.
334	*	LAKE	19	5
STA.		TO STA.		
FED. ROAD DIST. NO.		ILLINOIS	FED. AID PROJECT	

* SY-1-T-1

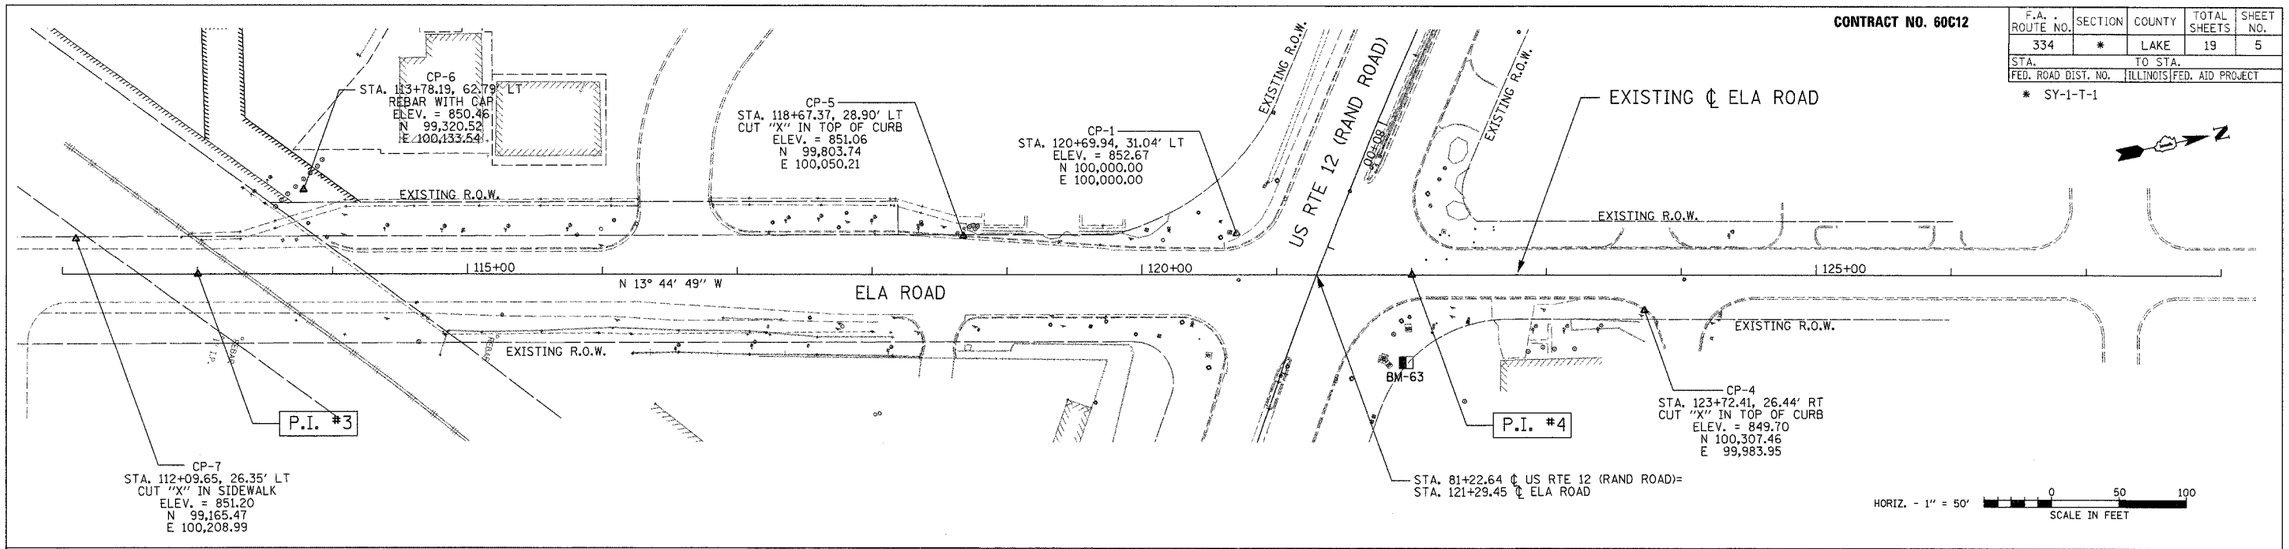

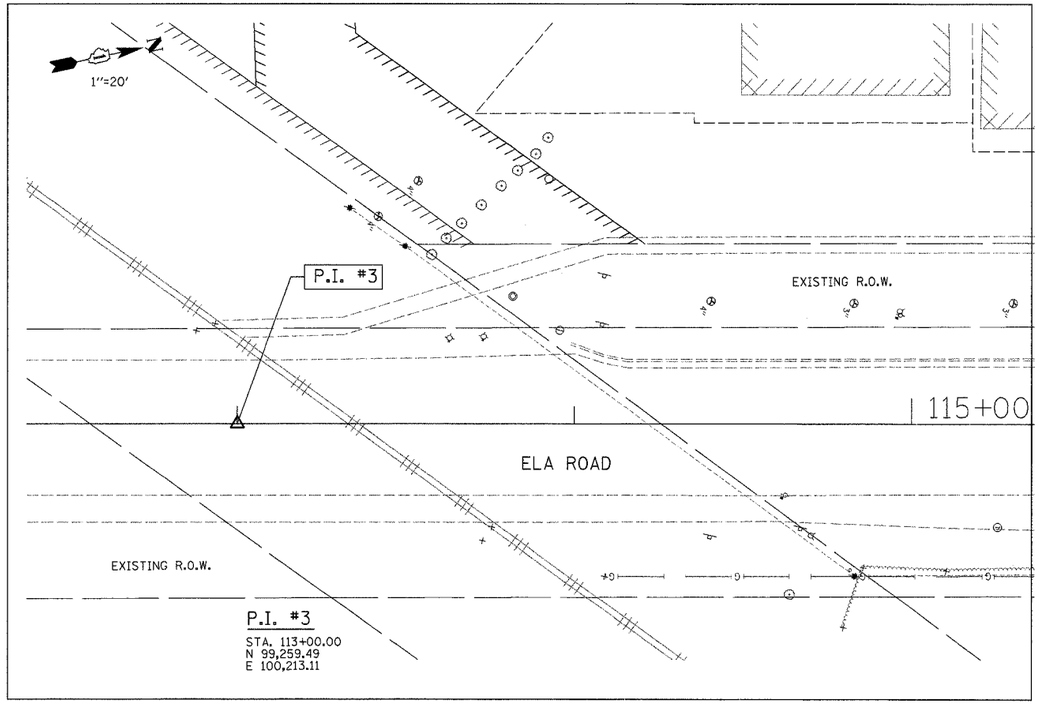

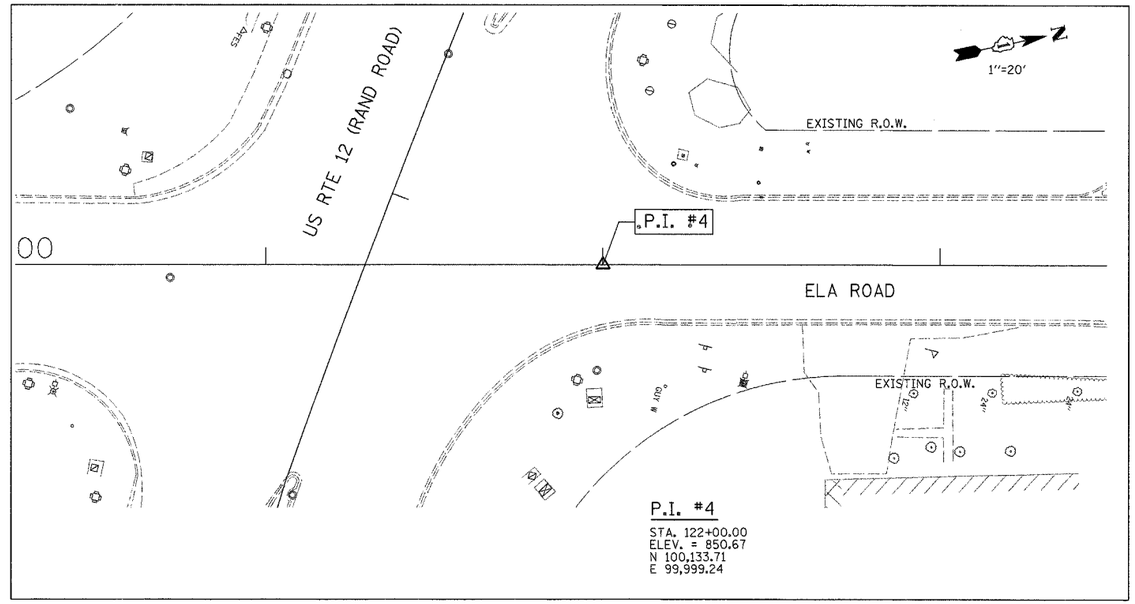

REVISIONS	
NAME	DATE

ILLINOIS DEPARTMENT OF TRANSPORTATION
FAP 334 (US 12 / RAND ROAD)
AT ELA ROAD

ALIGNMENTS, TIES & BENCH MARKS

SCALE: 20' AND 50' DRAWN BY: WS
DATE: 3/24/08 CHECKED BY: RJS

GRAEF, ANHALT, SCHLOEMER & ASSOCIATES, INC.
CHICAGO, ILLINOIS

h:\Jobs2006\20063028-27\CAD\IDOT_Trans\dgn\00\Alignment-2_v8.dgn
3/25/2008 4:30:19 PM