CONTRACT NO. 60C12

F.A. RTE.	SECTION	COUNTY	TOTAL SHEETS	SHEET NO.
334	SY-1-T-1	LAKE	19	9
STA.	TO STA.			
FED. ROAD DIST. NO.	ILLINOIS	FED. AID PROJECT		

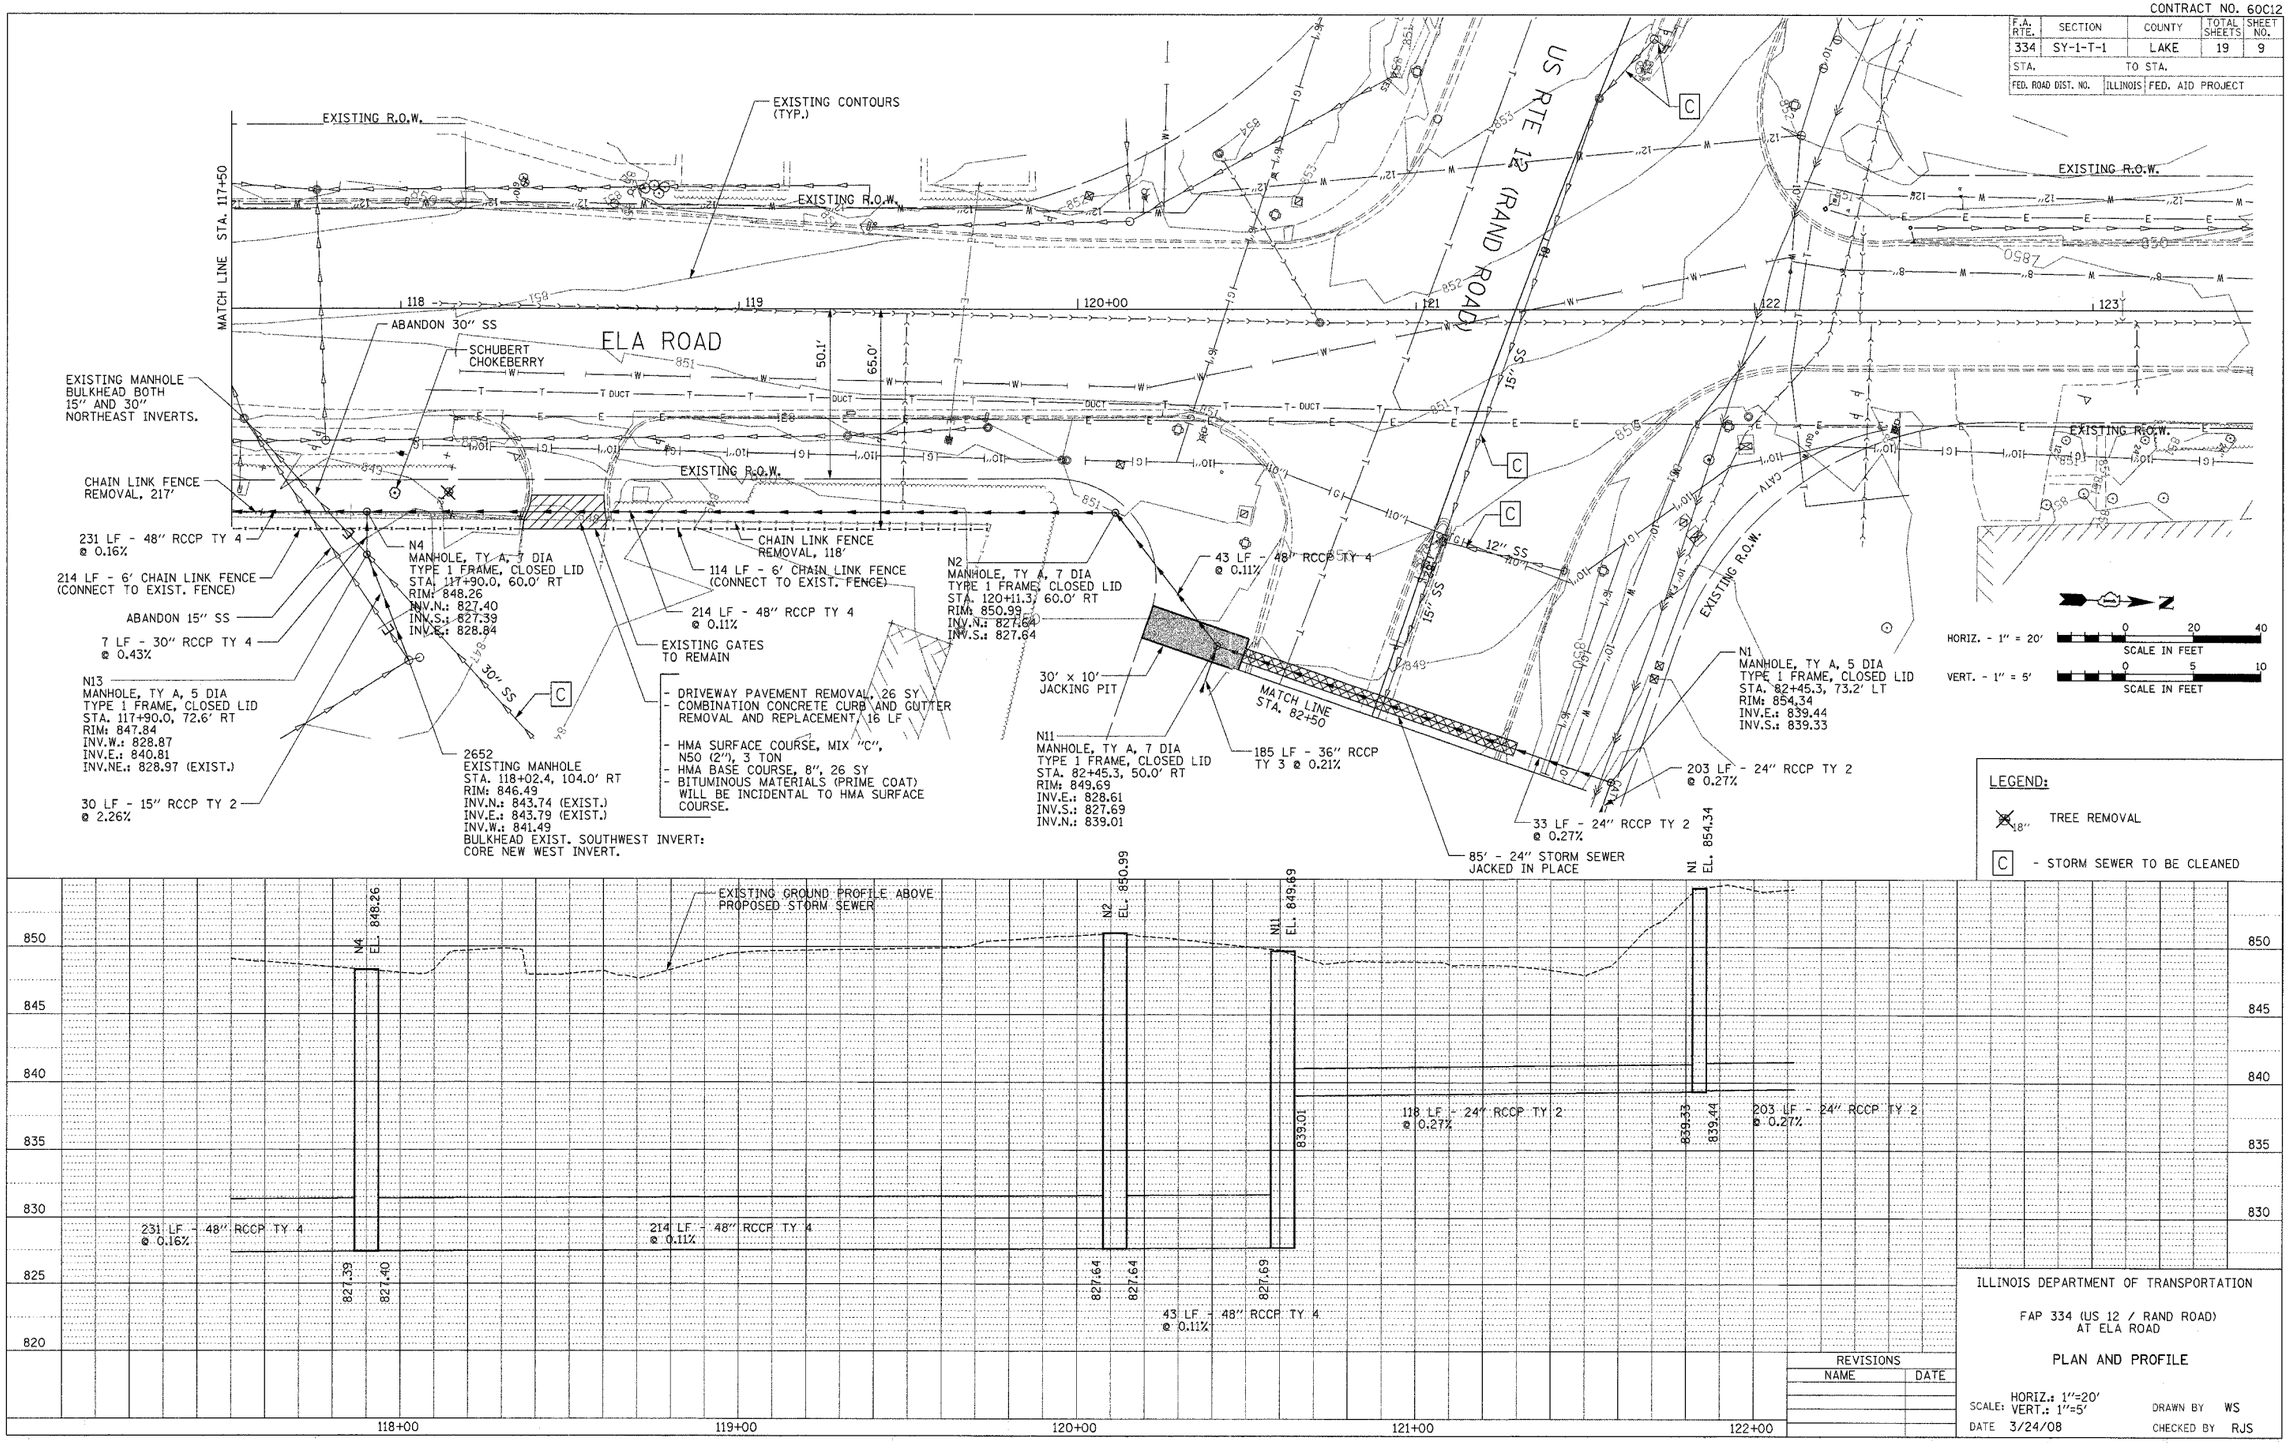

LEGEND:

- TREE REMOVAL
- [C] - STORM SEWER TO BE CLEANED

REVISIONS

NAME	DATE

ILLINOIS DEPARTMENT OF TRANSPORTATION

FAP 334 (US 12 / RAND ROAD) AT ELA ROAD

PLAN AND PROFILE

HORIZ.: 1"=20'
SCALE: VERT.: 1"=5'

DRAWN BY WS

DATE 3/24/08

CHECKED BY RJS

PLOT DATE = 3/25/2008
FILE NAME = $FILE$
PLOT SCALE = 20.0000 ' / IN.
USER NAME = USER

h:\Jobs2006\20063028-27\CAD\IDOT_Trans\dgn\00\Drainage Plan01-2b2_2_v8.dgn
3/25/2008 4:22:29 PM

Drainage Plan01-2b2_2_v8.dgn 3/25/2008 4:22:29 PM