ORIGINAL SURVEY NOTE BOOK NO.		BY	DATE
	SURVEYED		
	PLOTTED		
	TEMPLATE		
	AREAS		
	AREAS CHECKED		

FINAL SURVEY NOTE BOOK NO.		BY	DATE
	SURVEYED		
	PLOTTED		
	TEMPLATE		
	AREAS		
	AREAS CHECKED		

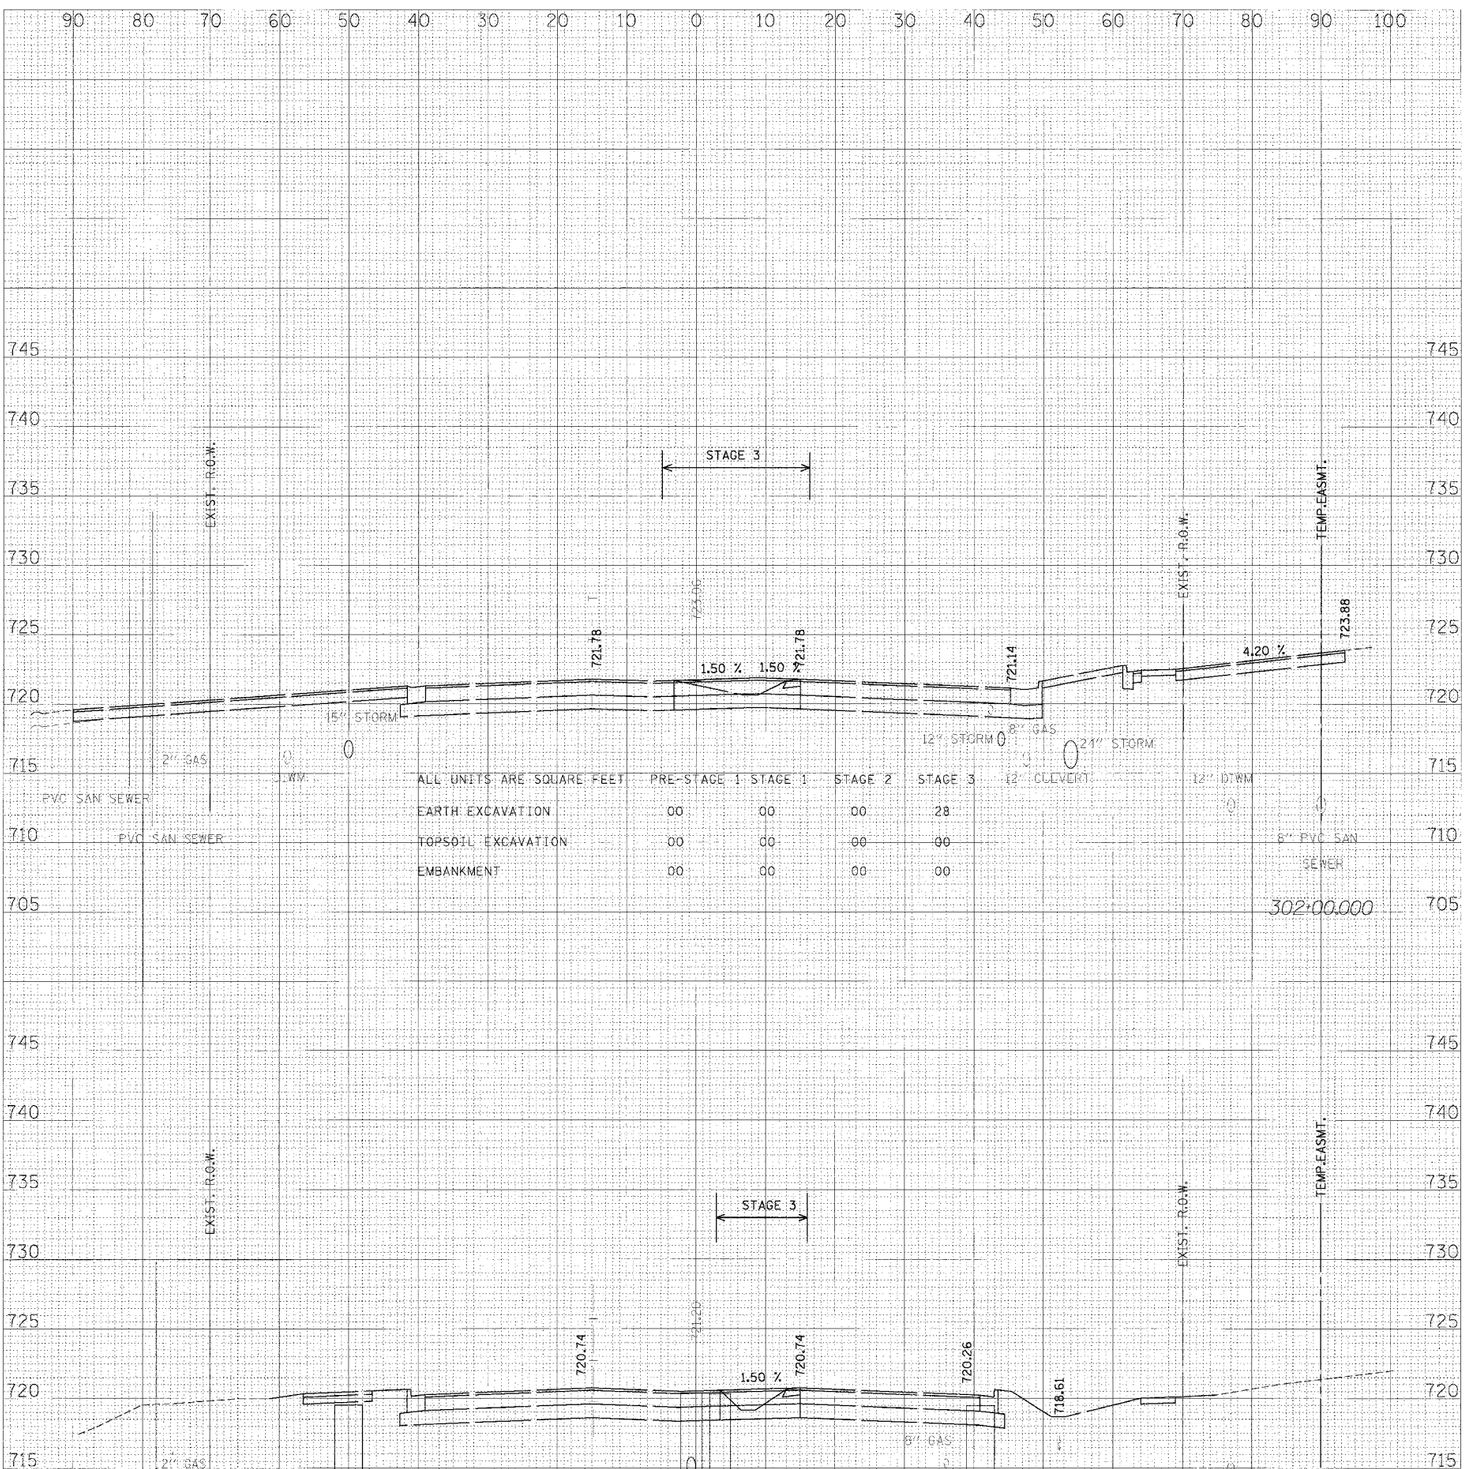

ALL UNITS ARE SQUARE FEET	PRE-STAGE 1	STAGE 1	STAGE 2	STAGE 3
EARTH EXCAVATION	00	00	00	28
TOPSOIL EXCAVATION	00	00	00	00
EMBANKMENT	00	00	00	00

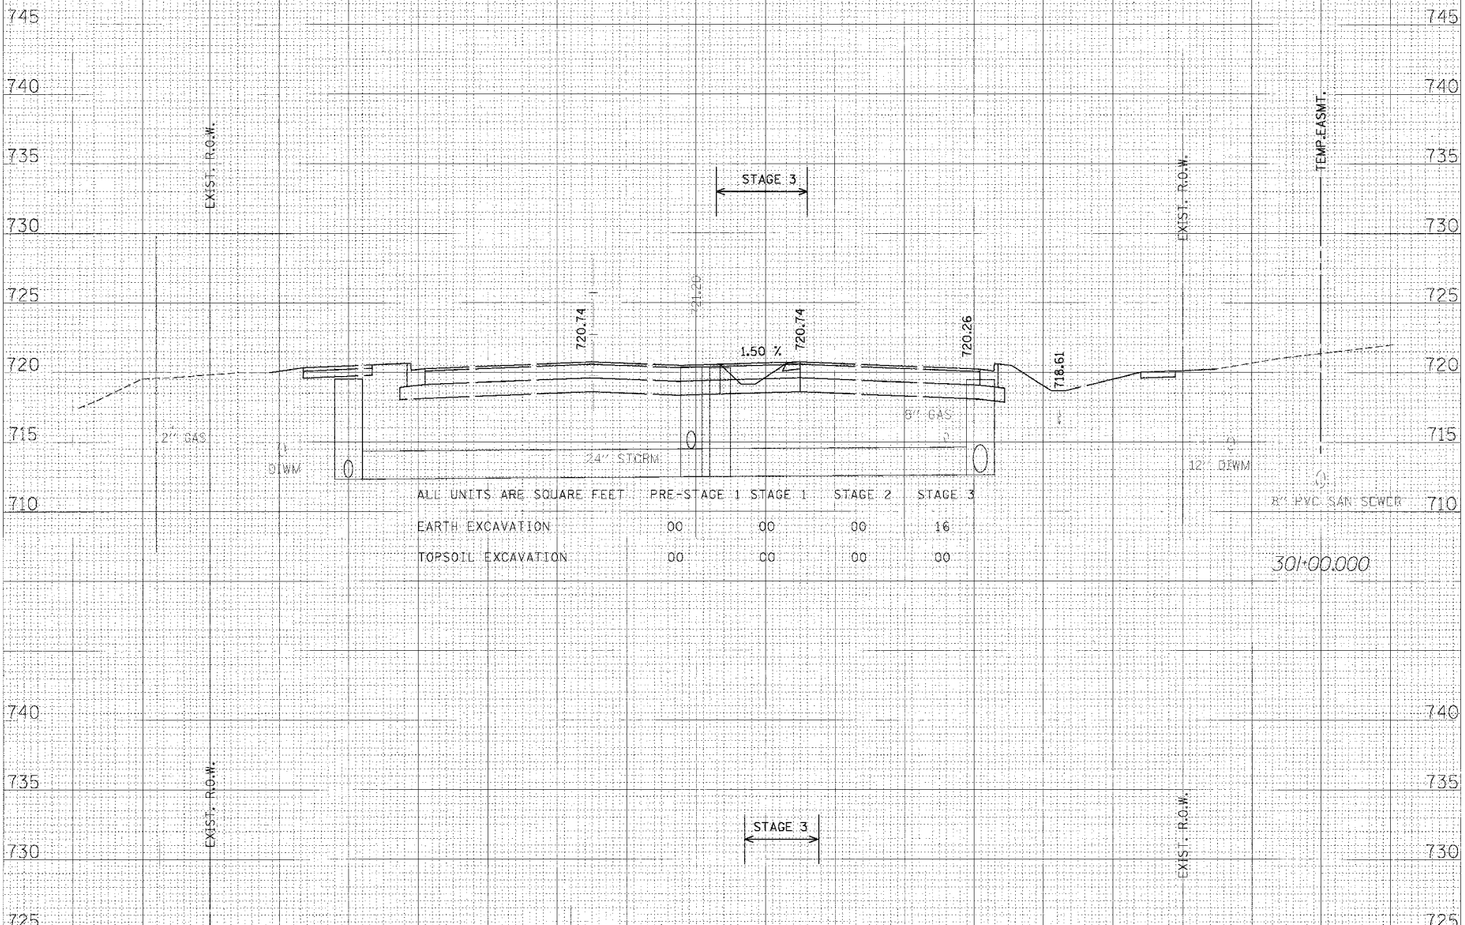

ALL UNITS ARE SQUARE FEET	PRE-STAGE 1	STAGE 1	STAGE 2	STAGE 3
EARTH EXCAVATION	00	00	00	16
TOPSOIL EXCAVATION	00	00	00	00

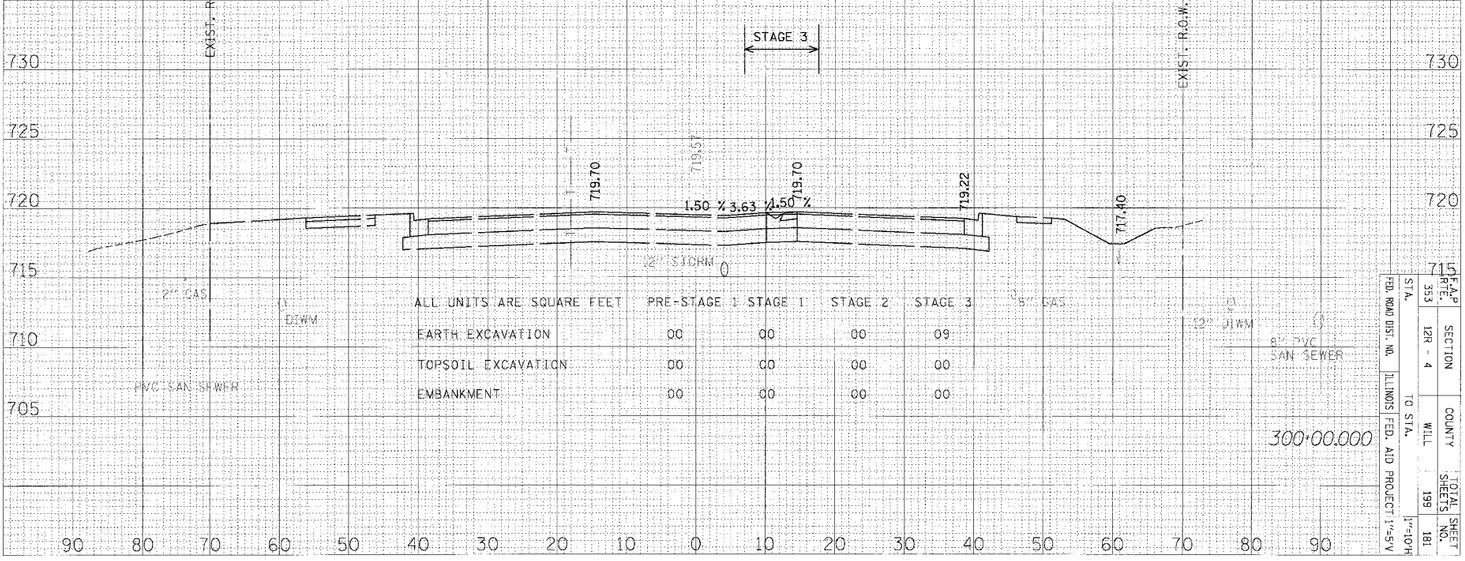

ALL UNITS ARE SQUARE FEET	PRE-STAGE 1	STAGE 1	STAGE 2	STAGE 3
EARTH EXCAVATION	00	00	00	09
TOPSOIL EXCAVATION	00	00	00	00
EMBANKMENT	00	00	00	00

FED. ROAD DIST. NO.	STATE	SECTION	COUNTY	TOTAL SHEETS	SHEET NO.
ILLINOIS	353	12R 4	WILL	199	181
FED. AID PROJECT I-45-4	TO STA.				1"=10'-0"

US ROUTE 30 – STAGE 3 X-SECS

f:\r30P2\Wolf_Int\30W-STXSEC.dgn5/28/2008