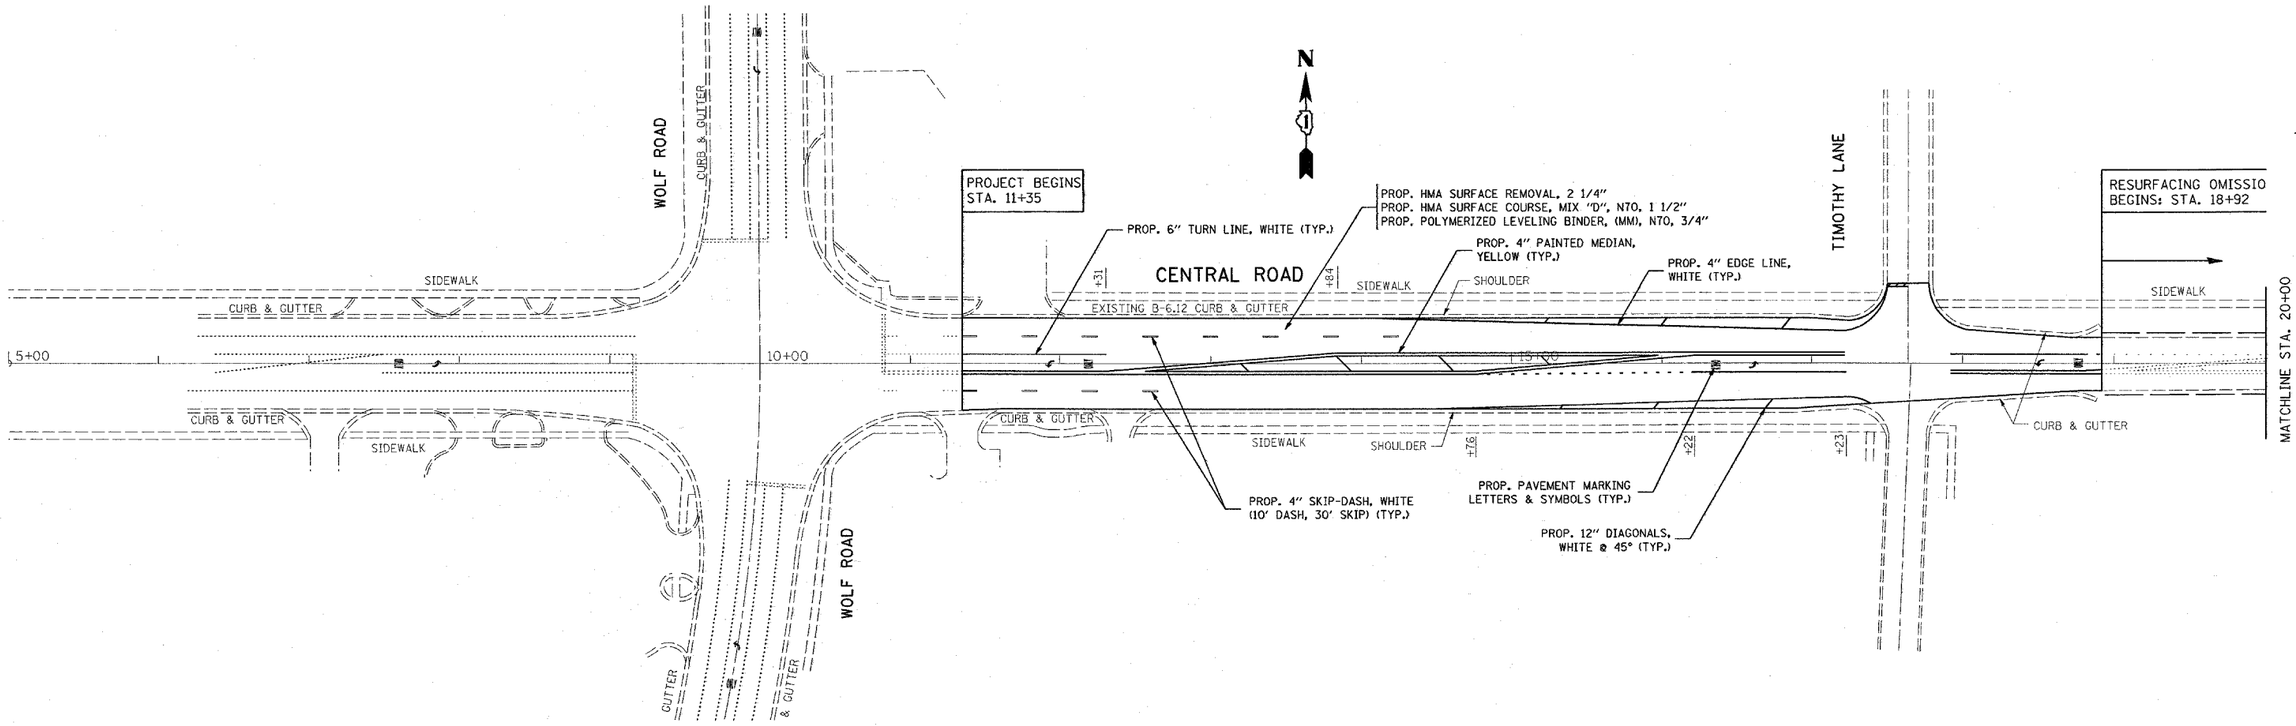

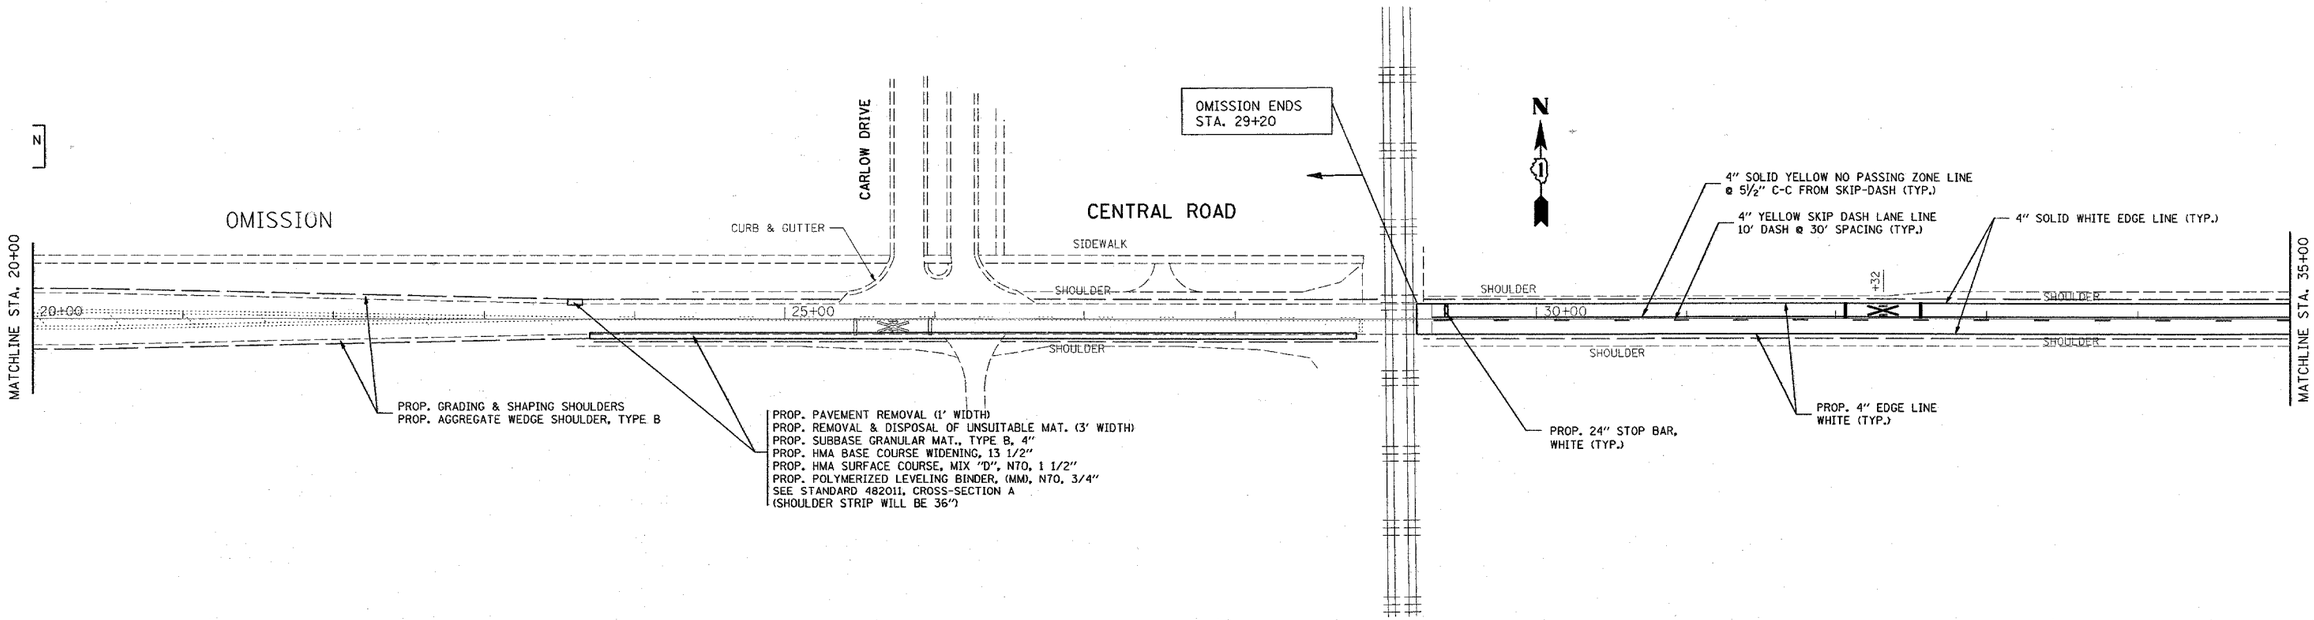

FILE NAME = c:\projects\d138408\sh_rdwy.dgn	USER NAME = smithkl	DESIGNED -	REVISED -
		DRAWN -	REVISED -
	PLOT SCALE = 50.0000 ' / IN.	CHECKED -	REVISED -
	PLOT DATE = 5/21/2008	DATE -	REVISED -

STATE OF ILLINOIS
DEPARTMENT OF TRANSPORTATION

CENTRAL ROAD (WOLF RD. TO I-294)
ROADWAY AND PAVEMENT MARKING PLAN

SCALE: | SHEET NO. OF SHEETS | STA. TO STA.

F.A.U RTE.	SECTION	COUNTY	TOTAL SHEETS	SHEET NO.
1300	2008-017 RS	COOK	24	6
		CONTRACT NO. 60E45		
FED. ROAD DIST. NO.	ILLINOIS	FED. AID PROJECT		