RTE	SECTION	COUNTY	TOTAL SHEETS	SHEET NO.
338	114R-1	WILL	355	104
STA. 3153+00		TO STA. 3182+00		
FED. ROAD DIST. NO. 7	ILLINOIS	FED. AID PROJECT		

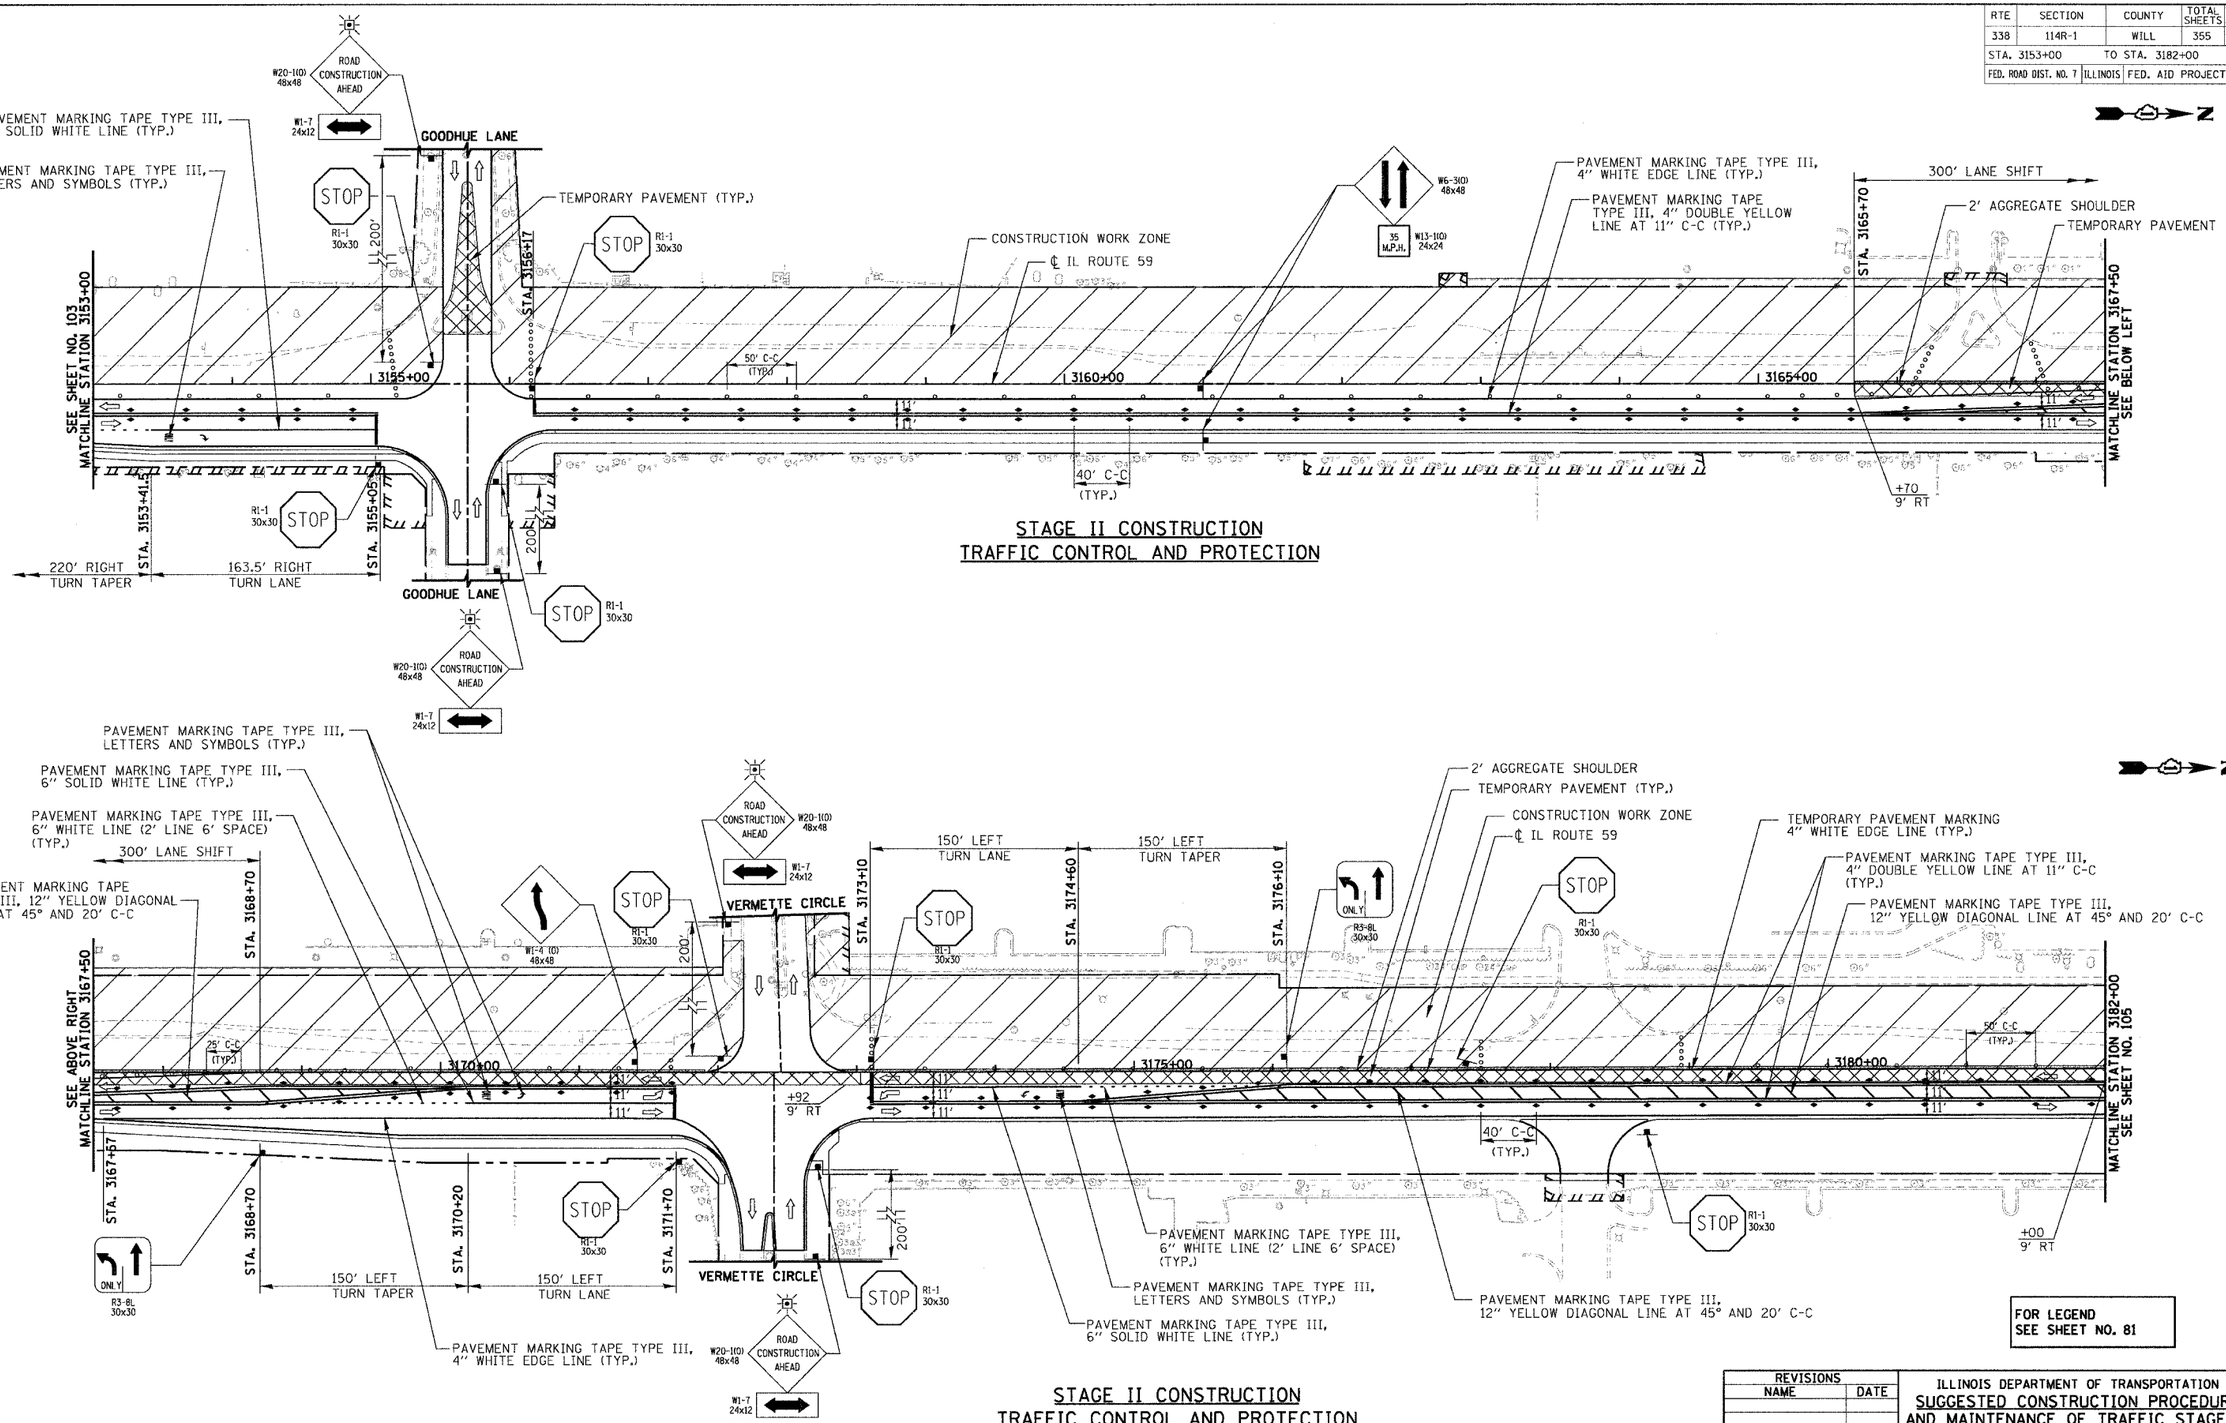

STAGE II CONSTRUCTION
TRAFFIC CONTROL AND PROTECTION

FOR LEGEND SEE SHEET NO. 81

STAGE II CONSTRUCTION
TRAFFIC CONTROL AND PROTECTION

REVISIONS	
NAME	DATE

ILLINOIS DEPARTMENT OF TRANSPORTATION
SUGGESTED CONSTRUCTION PROCEDURE AND MAINTENANCE OF TRAFFIC STAGE II
ILLINOIS ROUTE 59

STATION 3153+00 TO STATION 3182+00

50 0 50
SCALE IN FEET

DATE 3/18/08
DRAWN BY: NM, RM
CHECKED BY: AS

PLAN: NOTE BOOK NO. ___ SURVEYED / PLOTTED / ALIGNMENT CHECKED / RT. OF WAY CHECKED / CADD FILE NAME / BY / DATE

PROFILE: NOTE BOOK NO. ___ SURVEYED / PLOTTED / GRADES CHECKED / B.M. NOTED / STRUCTURE NOTATNS CHKD / BY / DATE