RTE	SECTION	COUNTY	TOTAL SHEETS	SHEET NO.
338	114R-1	WILL	355	111
STA. 87+00 TO STA. 112+00 (THEODORE ST.) STA. 3134+00 TO STA. 3136+50 (IL-59)				
FED. ROAD DIST. NO. 7	ILLINOIS	FED. AID PROJECT		

PLAN | SURVEYED | DRAWN | GRADES CHECKED | ALIGNMENT CHECKED | BY | DATE | NOTE BOOK | CADD FILE NAME | NO.

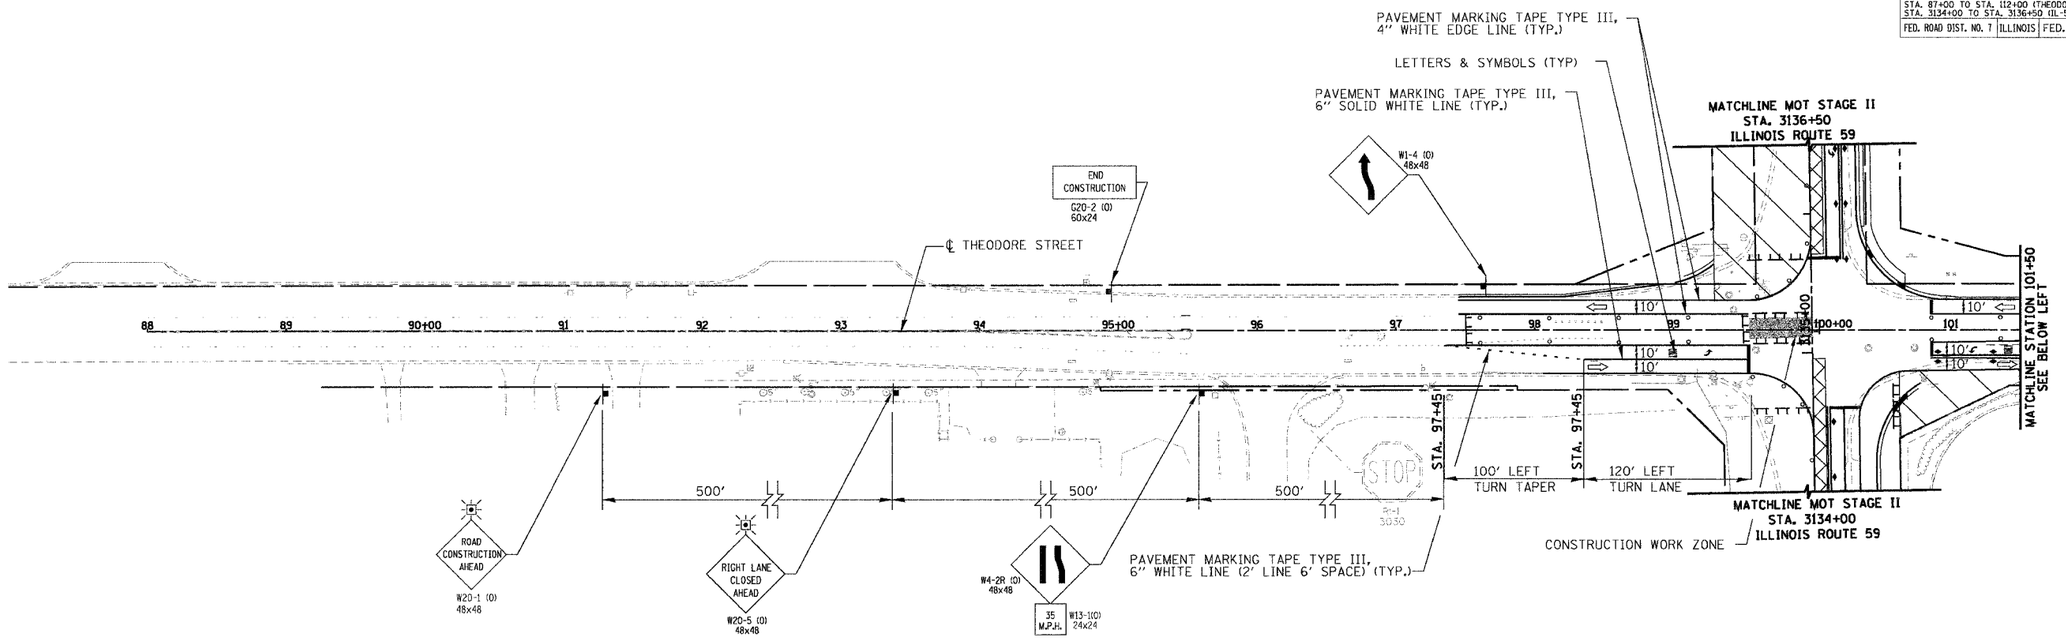

SUBSTAGE II-C CONSTRUCTION TRAFFIC CONTROL AND PROTECTION

PROFILE | SURVEYED | DRAWN | GRADES CHECKED | ALIGNMENT CHECKED | BY | DATE | NOTE BOOK | STRUCTURE NO. | STRUCTURE NOTATIONS CHKD

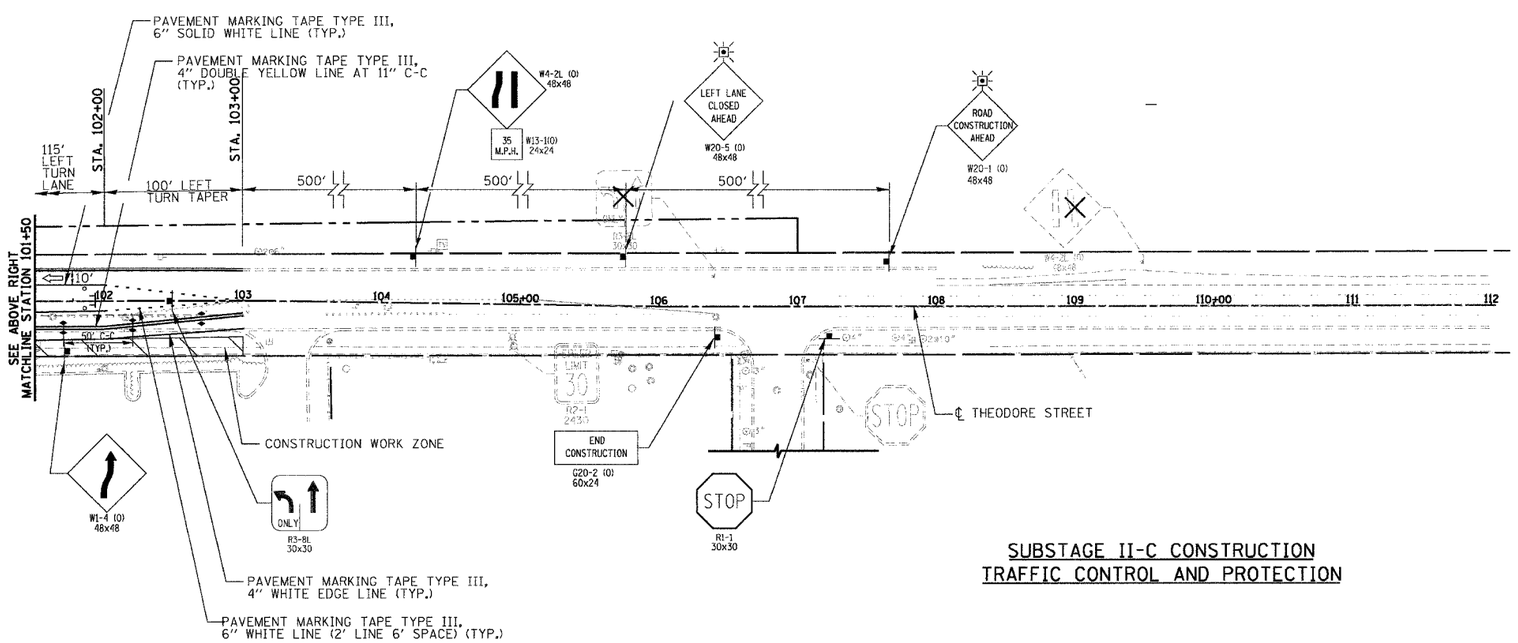

SUBSTAGE II-C CONSTRUCTION TRAFFIC CONTROL AND PROTECTION

NOTE
1. ALL CURB AND GUTTER WILL BE CONSTRUCTED IN SUBSTAGE II-D.

FOR LEGEND SEE SHEET NO. 81

REVISIONS NAME	DATE

ILLINOIS DEPARTMENT OF TRANSPORTATION

SUGGESTED CONSTRUCTION PROCEDURE AND MAINTENANCE OF TRAFFIC STAGE II

THEODORE STREET SUBSTAGE II-C

50 0 50
SCALE IN FEET

DATE 3/18/08
DRAWN BY: NM, RM
CHECKED BY: AS