F.A.P. RTE.	SECTION	COUNTY	TOTAL SHEETS	SHEET NO.
338	114R-1	WILL	355	148
STA. 3141+50		TO STA. 3153+00		
FED. ROAD DIST. NO. 1	ILLINOIS	FED. AID PROJECT		

THE CONTRACTOR AND RESIDENT ENGINEER SHALL COORDINATE ACTIVITIES WITH IDOT PERMIT 1-T-07-0529 WHICH PERMITS IMPROVEMENTS AT THE NORTHWEST QUADRANT OF THEODORE STREET AND ILLINOIS ROUTE 59

FOR DRAINAGE LEGEND SEE SHEET NO. 132

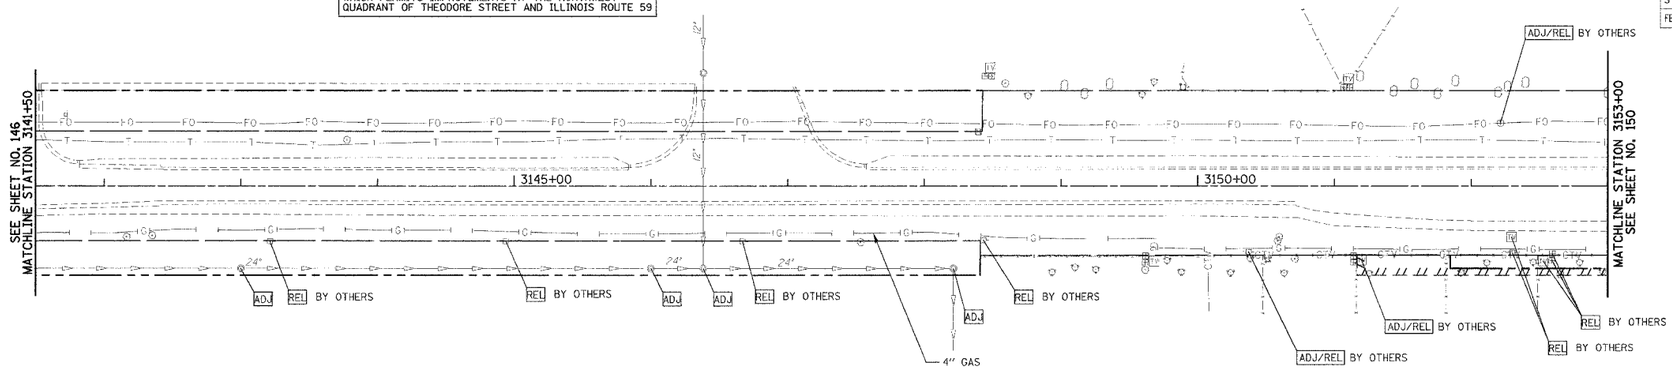

EXISTING VIEW

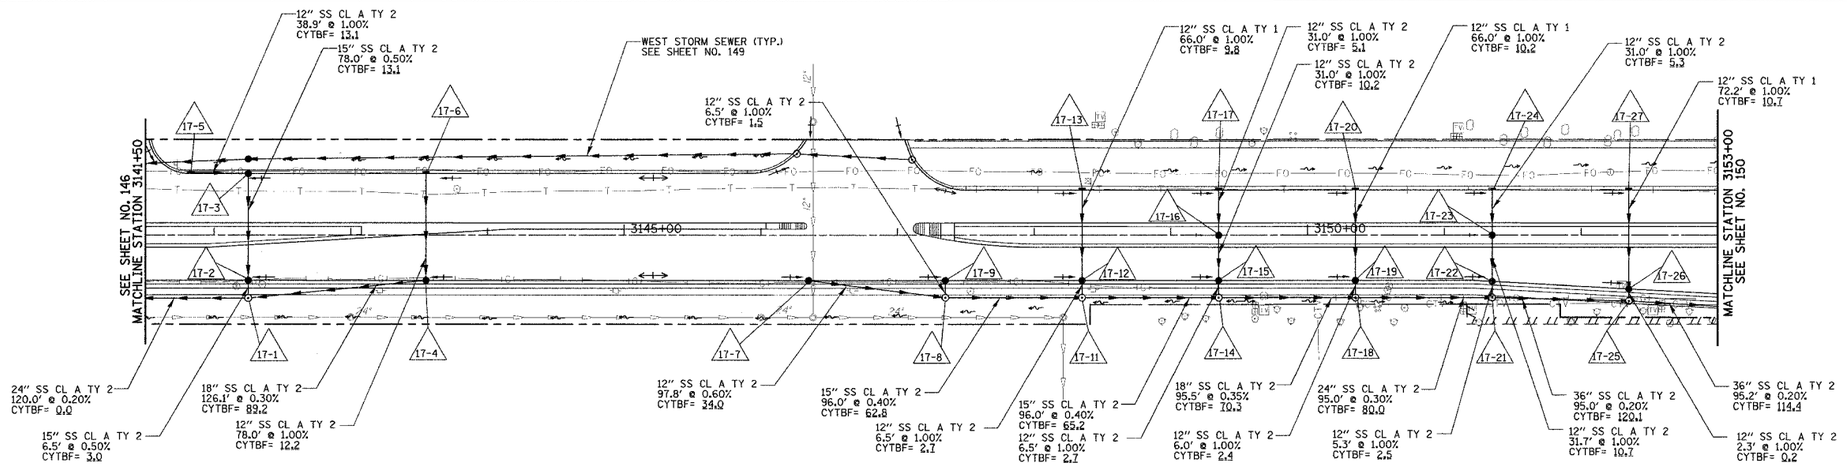

PROPOSED VIEW

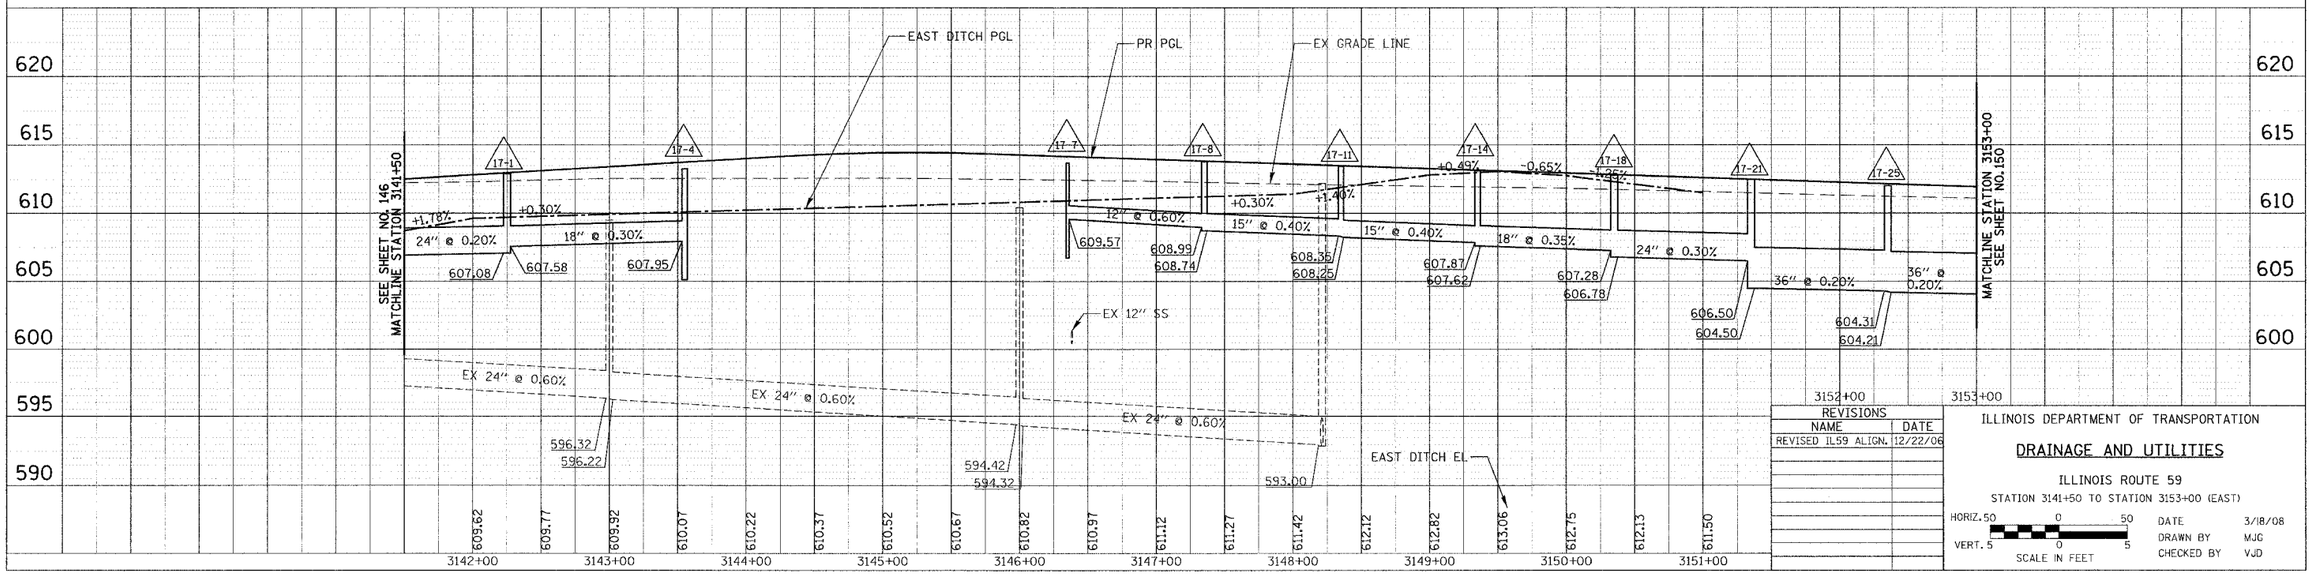

REVISIONS	
NAME	DATE
REVISED IL59 ALIGN.	12/22/06

ILLINOIS DEPARTMENT OF TRANSPORTATION

DRAINAGE AND UTILITIES

ILLINOIS ROUTE 59

STATION 3141+50 TO STATION 3153+00 (EAST)

HORIZ. 50 0 50
VERT. 5 0 5
SCALE IN FEET

DATE 3/18/08
DRAWN BY MJG
CHECKED BY VJD

PLAN — DATE / BY / SURVEYED / DRAWN / CHECKED / NOTE BOOK / PLOTTED / CARD FILE NAME / NO.

PROFILE — DATE / BY / SURVEYED / DRAWN / CHECKED / NOTE BOOK / GRADES CHECKED / PLOTTED / STRUCTURE NO.(ATTRS C+F+V) / NO.