RTE	SECTION	COUNTY	TOTAL SHEETS	SHEET NO.
338	114R-1	WILL	355	200
STA. 471+00 TO STA. 496+50 (CATON FARM)				
FED. ROAD DIST. NO. 7	ILLINOIS	FED. AID PROJECT		

PLAN
SURVEYED
PLOTTED
CHECKED
NOTE BOOK
NO.
BY
DATE
ALL ONE WAY CHECKED
CADD FILE NAME

PROFILE
SURVEYED
PLOTTED
CHECKED
NOTE BOOK
NO.
BY
DATE
ALL ONE WAY CHECKED
CADD FILE NAME
STRUCTURE NO(S)/NS CHKD

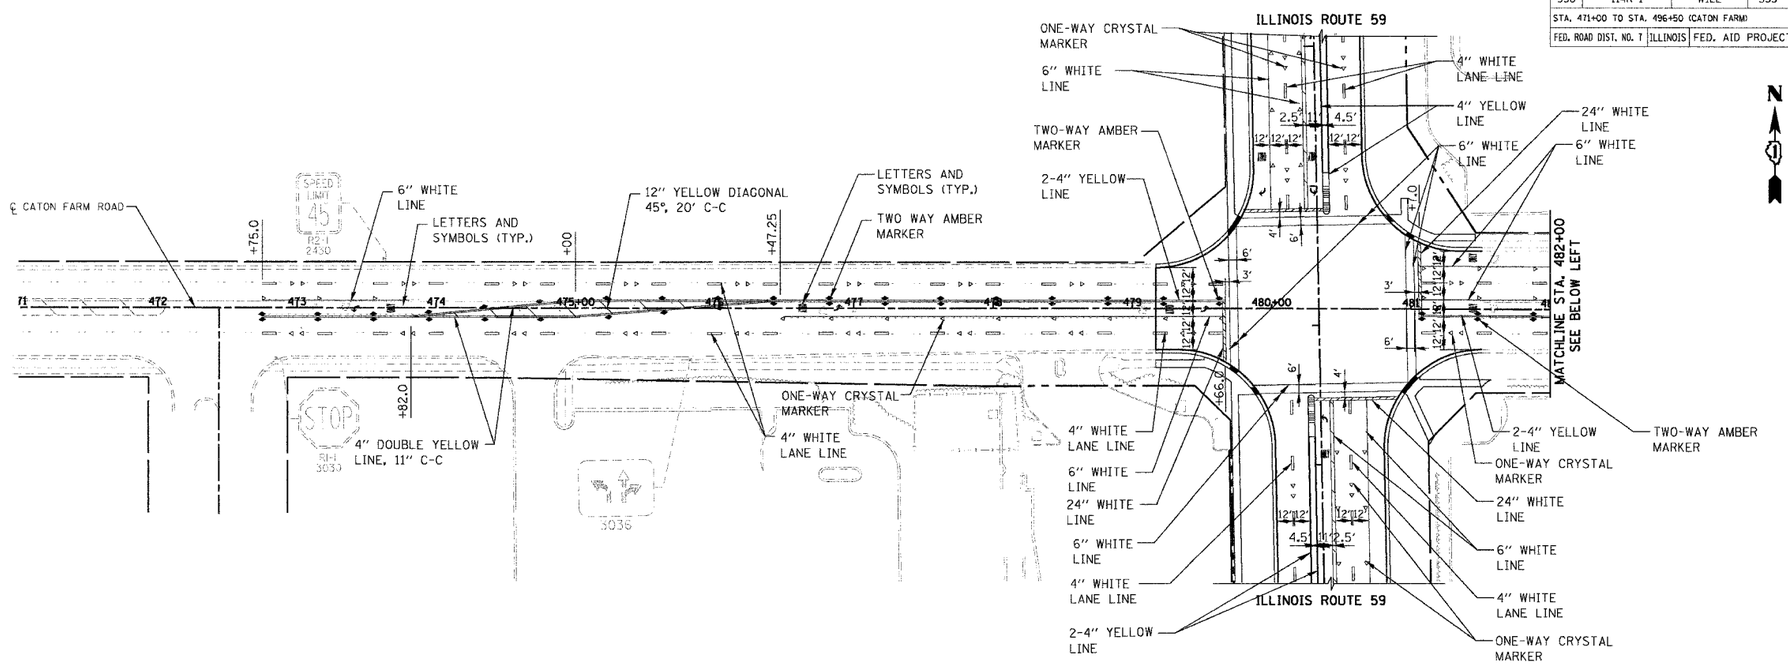

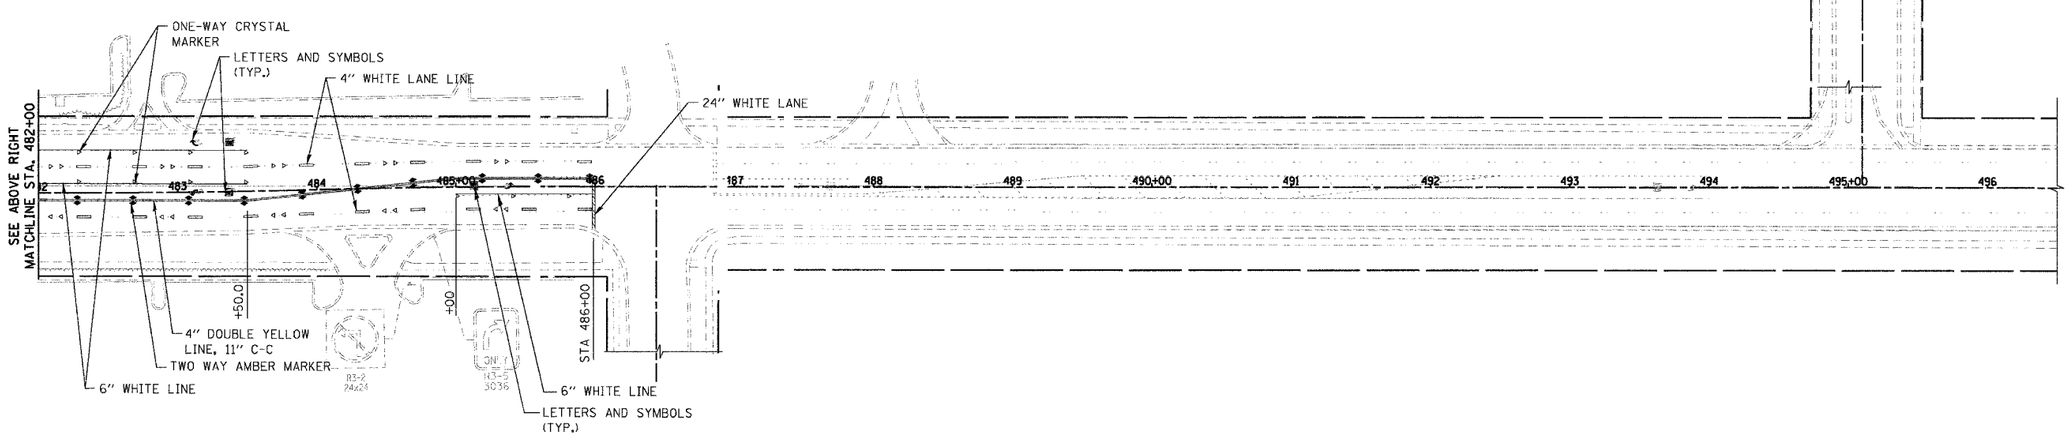

REVISIONS	
NAME	DATE

ILLINOIS DEPARTMENT OF TRANSPORTATION

PAVEMENT MARKING PLAN

CATON FARM ROAD

STA. 471+00 TO STA. 479+00
STA. 482+00 TO STA. 496+50

50 0 50
SCALE IN FEET

DATE 3/18/08
DRAWN BY: NM, RM
CHECKED BY: AS