ORIGINAL SURVEY		BY	DATE
	SURVEYED		
	PLOTTED		
NOTE BOOK	TEMPLATE		
	AREAS		
NO.	AREAS CHECKED		

FINAL SURVEY		BY	DATE
	SURVEYED		
	PLOTTED		
NOTE BOOK	TEMPLATE		
	AREAS		
NO.	AREAS CHECKED		

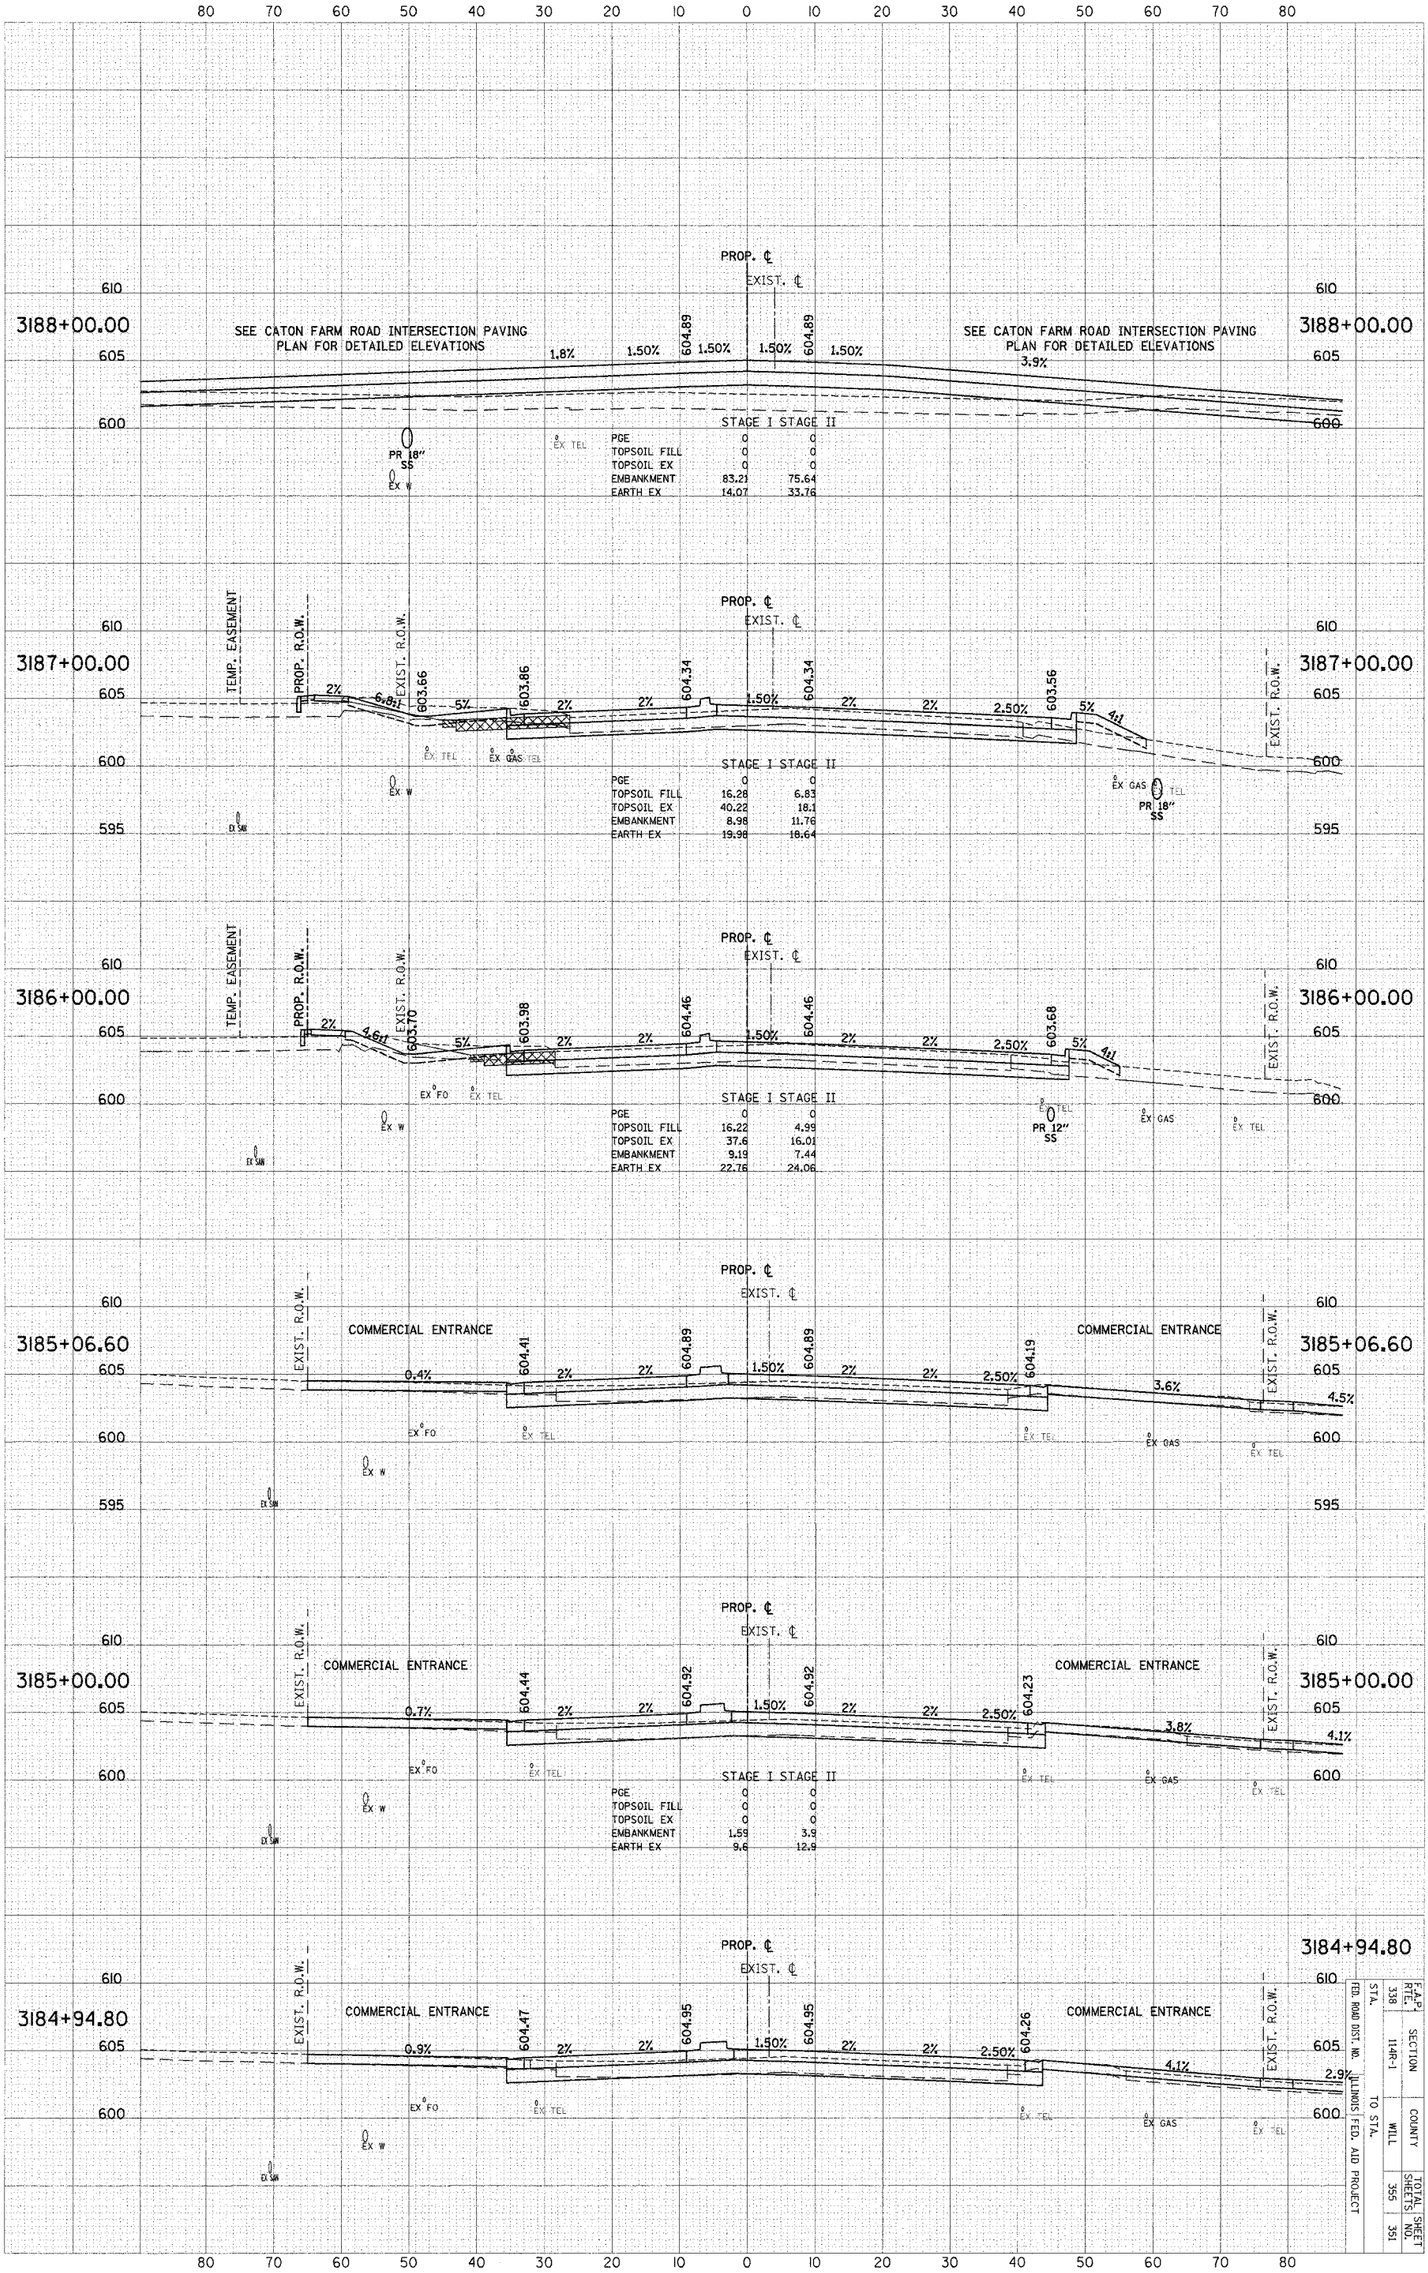

SCALE: 1" = 10' HORZ.
1" = 5' VERT.

FED. ROAD DIST. NO.	STATE	SECTION	COUNTY	TOTAL SHEETS	SHEET NO.
ILLINOIS FED. AID PROJECT	338	11-1R-1	WILL	355	351
	TO STA.				