F.A. RTE.	SECTION	COUNTY	TOTAL SHEETS	SHEET NO.
	03-00052-00-PV	LAKE	78	10
STA. 6+87		TO STA. 34+00		
FED. ROAD DIST. NO.	ILLINOIS	FED. AID PROJECT		

CONTRACT NUMBER 63002

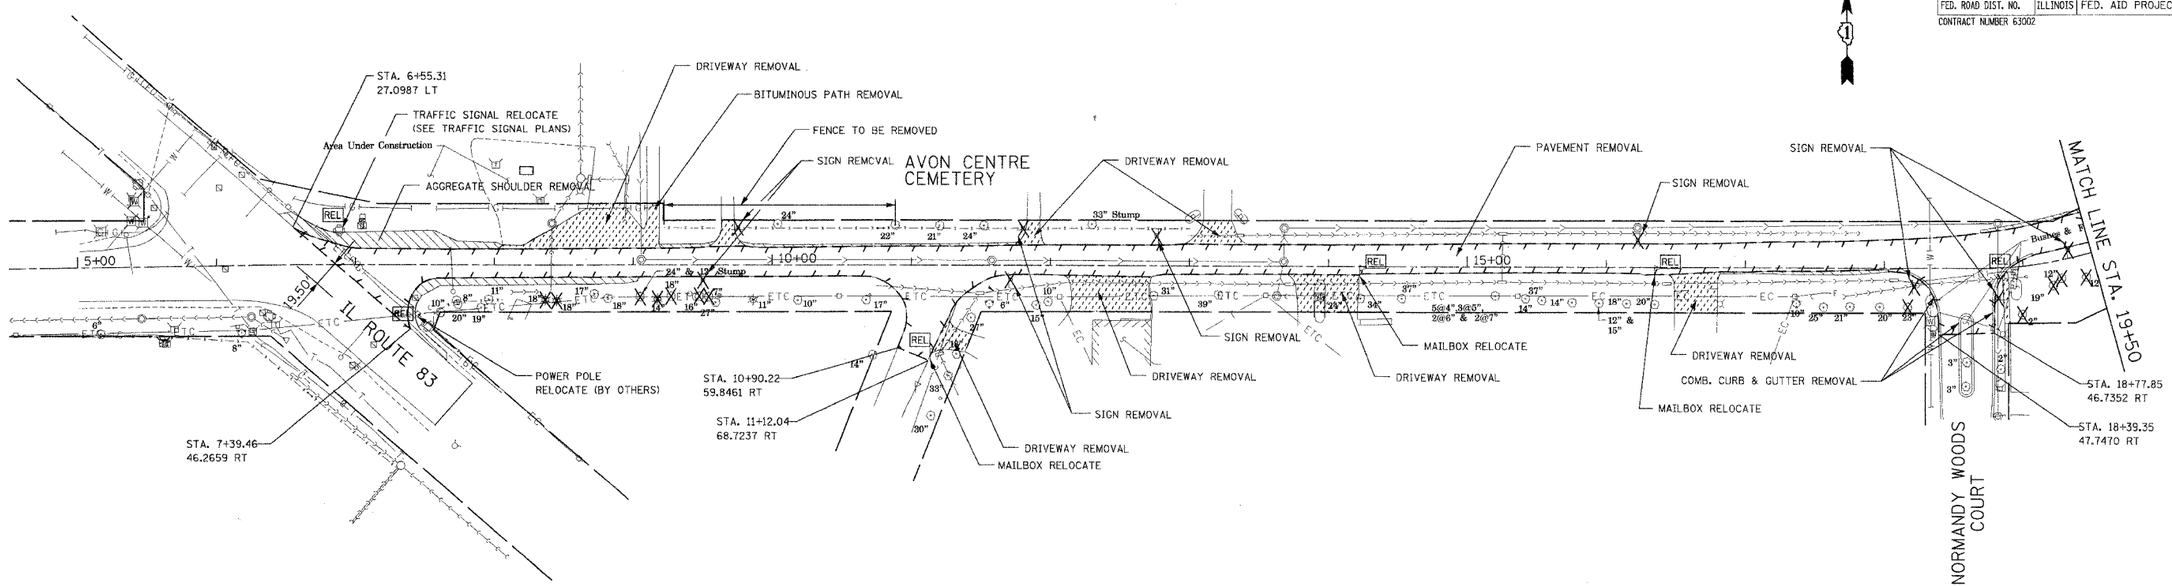

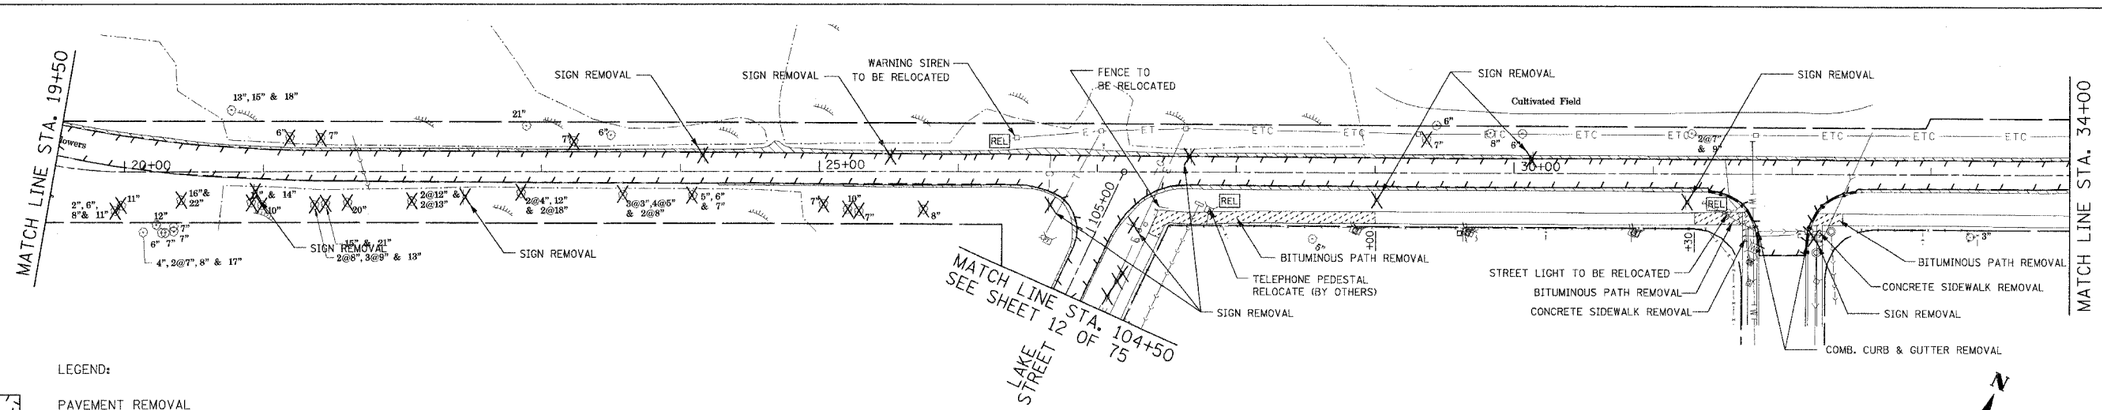

LEGEND:

- PAVEMENT REMOVAL
- AGGREGATE SHOULDER REMOVAL
- BIKE PATH, SIDEWALK & DRIVEWAY PAVEMENT REMOVAL, AS NOTED
- REL — RELOCATE ITEM, AS NOTED
- XX" — TREE REMOVAL (XX = DIA.)
- X — ITEM REMOVAL, AS NOTED

REVISIONS	
NAME	DATE

VILLAGE OF GRAYSLAKE

SHOREWOOD ROAD
IL ROUTE 83 TO ROLLINS ROAD

REMOVAL PLAN

SCALE: 1"= 50'
DATE: 4/21/06

DESIGNED BY: MTK
DRAWN BY: MTK/BB/GP
CHECKED BY:

PLAN
SURVEYED
PLOTTED
ALIGNMENT CHECKED
R.O.W. CHECKED
GRADES CHECKED
FIELD TIES MADE
NOTE BOOK
NO.
BY
DATE

PROFILE
SURVEYED
PLOTTED
GRADES CHECKED
B.M. NOTED
ALL NOTES INTAKTKS CHKED
NOTE BOOK
NO.
BY
DATE