F.A. RTE.	SECTION	COUNTY	TOTAL SHEETS	SHEET NO.
	03-00052-00-PV	LAKE	78	19
STA.	TO STA.			
FED. ROAD DIST. NO.	ILLINOIS	FED. AID PROJECT		

CONTRACT NUMBER 63002

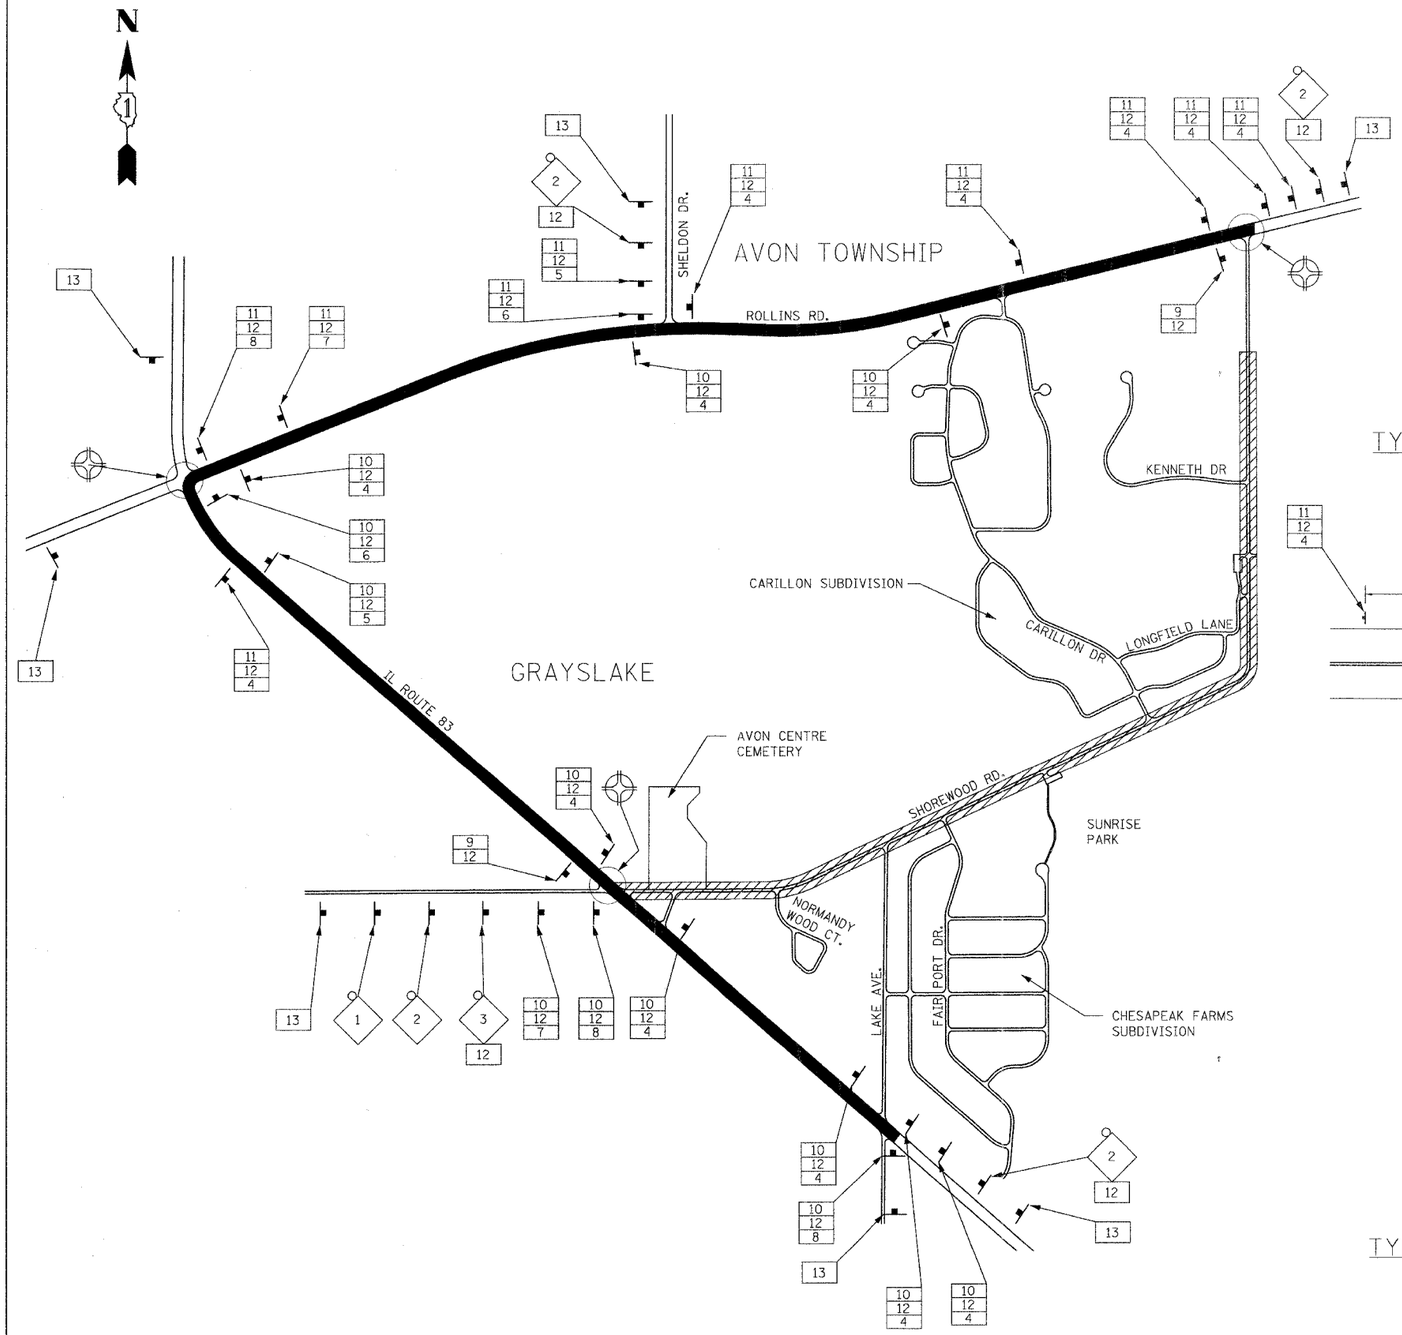

LEGEND

- SIGNALIZED INTERSECTION
- CONSTRUCTION WARNING SIGN WITH AMBER FLASHING LIGHT
- DETOUR SIGN ASSEMBLY
- DETOUR SIGN (SPECIAL)
- DETOUR ROUTE
- TEMPORARY TRAFFIC SIGN
- ROADWAY RECONSTRUCTION

TYPICAL DETOUR CONFIGURATION

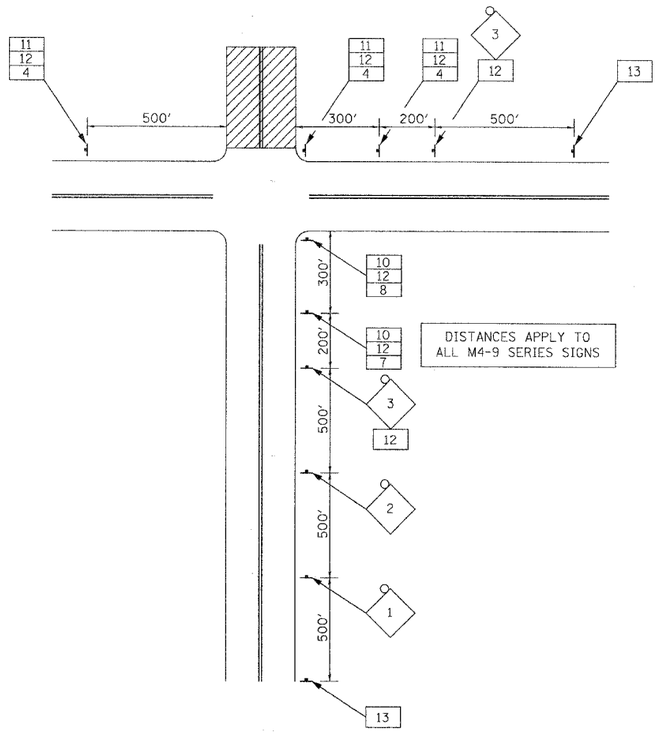

SCHEDULE OF SIGNS

SIGN NO.	SIGN TYPE		QUANTITY
1	ROAD CLOSED AHEAD	W20-3(0)-48	1
2	DETOUR AHEAD	W20-2(0)-48	4
3	ROAD CLOSED 500 FT	W20-3(0)-48	1
4	DETOUR ↑	M4-9(0)-3030	14
5	DETOUR ↱	M4-9R(0)-3030	2
6	DETOUR →	M4-9R(0)-3024	2
7	DETOUR ↰	M4-9L(0)-3030	2
8	DETOUR ←	M4-9L(0)-3024	3
9	END DETOUR	M4-8a(0)-2418	2
10	NORTH	M3-2(0)-2412	13
11	SOUTH	M3-4(0)-2412	10
12	Shorewood Rd	SPECIAL (0)-VAR/9	29
13	SHOREWOOD RD CLOSED TO THRU TRAFFIC USE IL ROUTE 83/ ROLLINS RD.	SPECIAL (0)-6030	7

TYPICAL DETOUR SIGN ASSEMBLY

SIGN NO. 10-11

SIGN NO. 12

SIGN NO. 4-8

REVISIONS	
NAME	DATE

VILLAGE OF GRAYSLAKE

SHOREWOOD ROAD
IL ROUTE 83 TO ROLLINS ROAD

MAINTENANCE OF TRAFFIC DETOUR PLAN

SCALE:

DATE: 11/06/07

DESIGNED BY: MTK
DRAWN BY: MTK/BB/GP
CHECKED BY: RPI

PLAN
DATE
BY
COMPUTED
PLOTTED
ALIGNMENT CHECKED
NOTE BOOK
NO.
X-ADD FILE NAME

PROFILE
CONSTRUCTED
PLOTTED
GRADES CHECKED
NOTE BOOK
NO.
STRUCTURE NO'S/ATING CHKD