F.A. RTE.	SECTION	COUNTY	TOTAL SHEETS	SHEET NO.
	03-00052-00-PV	LAKE	78	21
STA.		TO STA.		
FED. ROAD DIST. NO.	ILLINOIS	FED. AID PROJECT		

CONTRACT NUMBER 63002

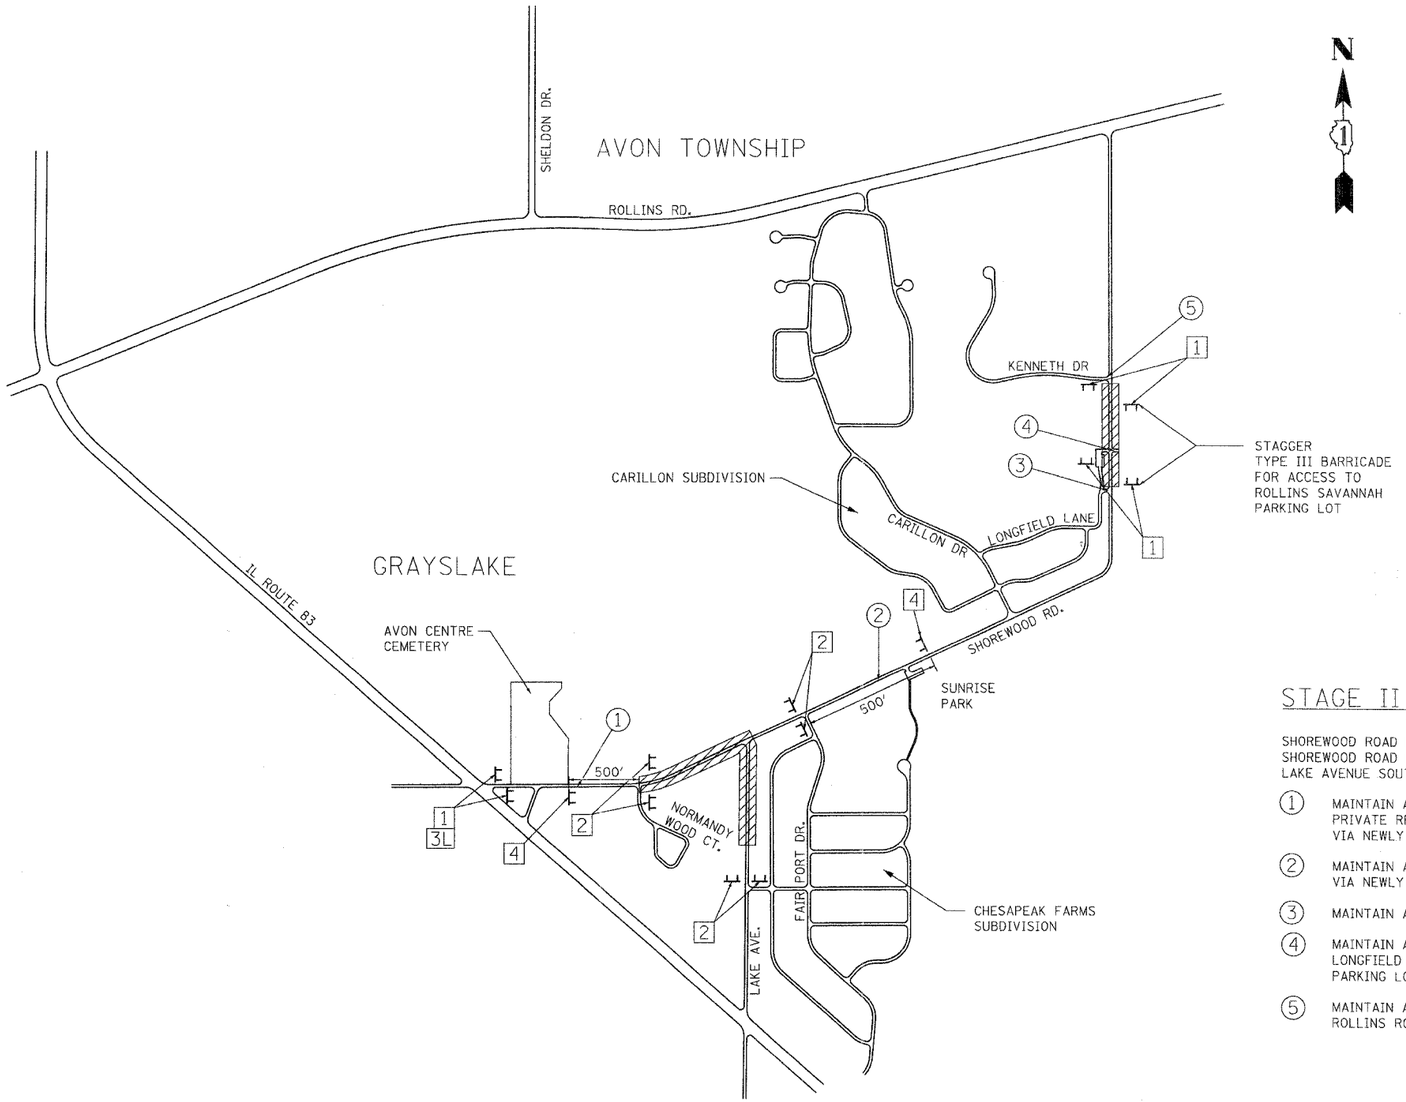

SCHEDULE OF SIGNS

SIGN NO.	SIGN TYPE		QUANTITY
1	ROAD CLOSED TO THRU TRAFFIC	R11-4-6030	6
2	ROAD CLOSED	R-11-2(O)-6030	6
3R	DETOUR	M4-10R(O)-4818	0
3L	DETOUR	M4-10L(O)-4818	2
4	ROAD CLOSED 500 FT	W20-3(O)-48	2

LEGEND

SIGN TYPE

TYPE III BARRICADE

STAGE CONSTRUCTION ZONE

NOTE: A STABILIZED CONSTRUCTION ENTRANCE SHALL BE PLACED AT ALL POINTS OF INGRESS OR EGRESS FROM THE ZONE.

STAGE II - CONSTRUCTION

SHOREWOOD ROAD FROM CENTER OF NORMANDY WOODS COURT TO EAST EDGE OF LAKE AVENUE
SHOREWOOD ROAD FROM NORTH EDGE OF LONGFIELD LANE TO SOUTH EDGE OF KENNETH DRIVE
LAKE AVENUE SOUTH OF SHOREWOOD ROAD

1. MAINTAIN ACCESS TO THE AVON CENTRE CEMETERY, NORMANDY WOODS SUBDIVISION, AND PRIVATE RESIDENCES ALONG SHOREWOOD BETWEEN IL ROUTE 83 AND NORMANDY WOODS COURT VIA NEWLY CONSTRUCTED STAGE I PORTION OF ROADWAY.
2. MAINTAIN ACCESS TO CHESAPEAK FARMS SUBDIVISION, CARILLON SUBDIVISION, AND SUNRISE PARK VIA NEWLY CONSTRUCTED STAGE I PORTION OF ROADWAY.
3. MAINTAIN ACCESS TO CARILLON GOLF COURSE VIA LONGFIELD LANE.
4. MAINTAIN A MINIMUM OF ONE LANE OF TRAFFIC ALONG SHOREWOOD ROAD BETWEEN LONGFIELD LANE AND KENNETH DRIVE TO PROVIDE ACCESS TO THE ROLLINS SAVANNAH PARKING LOT.
5. MAINTAIN ACCESS TO KENNETH DRIVE SUBDIVISION VIA SHOREWOOD ROAD BETWEEN ROLLINS ROAD AND KENNETH DRIVE.

REVISIONS	
NAME	DATE

VILLAGE OF GRAYSLAKE

SHOREWOOD ROAD
IL ROUTE 83 TO ROLLINS ROAD
SUGGESTED
MAINTENANCE OF TRAFFIC
STAGE II

SCALE:
DATE: 11/06/07

DESIGNED BY: MTK
DRAWN BY: MTK/BB/GP
CHECKED BY: RPI

PLAN: SURVEYED / PLOTTED / ALIGNMENT CHECKED / RT. OF WAY CHECKED / CADD FILE NAME / NOTE BOOK NO. / BY / DATE

PROFILE: SURVEYED / PLOTTED / GRADES CHECKED / B.M. NOTED / STRUCTURE NOTATIONS CHKD / NOTE BOOK NO. / BY / DATE