F.A. RTE.	SECTION	COUNTY	TOTAL SHEETS	SHEET NO.
	03-00052-00-PV	LAKE	78	37
STA. 6+87	TO STA. 34+00			
FED. ROAD DIST. NO.	ILLINOIS	FED. AID PROJECT		

CONTRACT NUMBER 63002

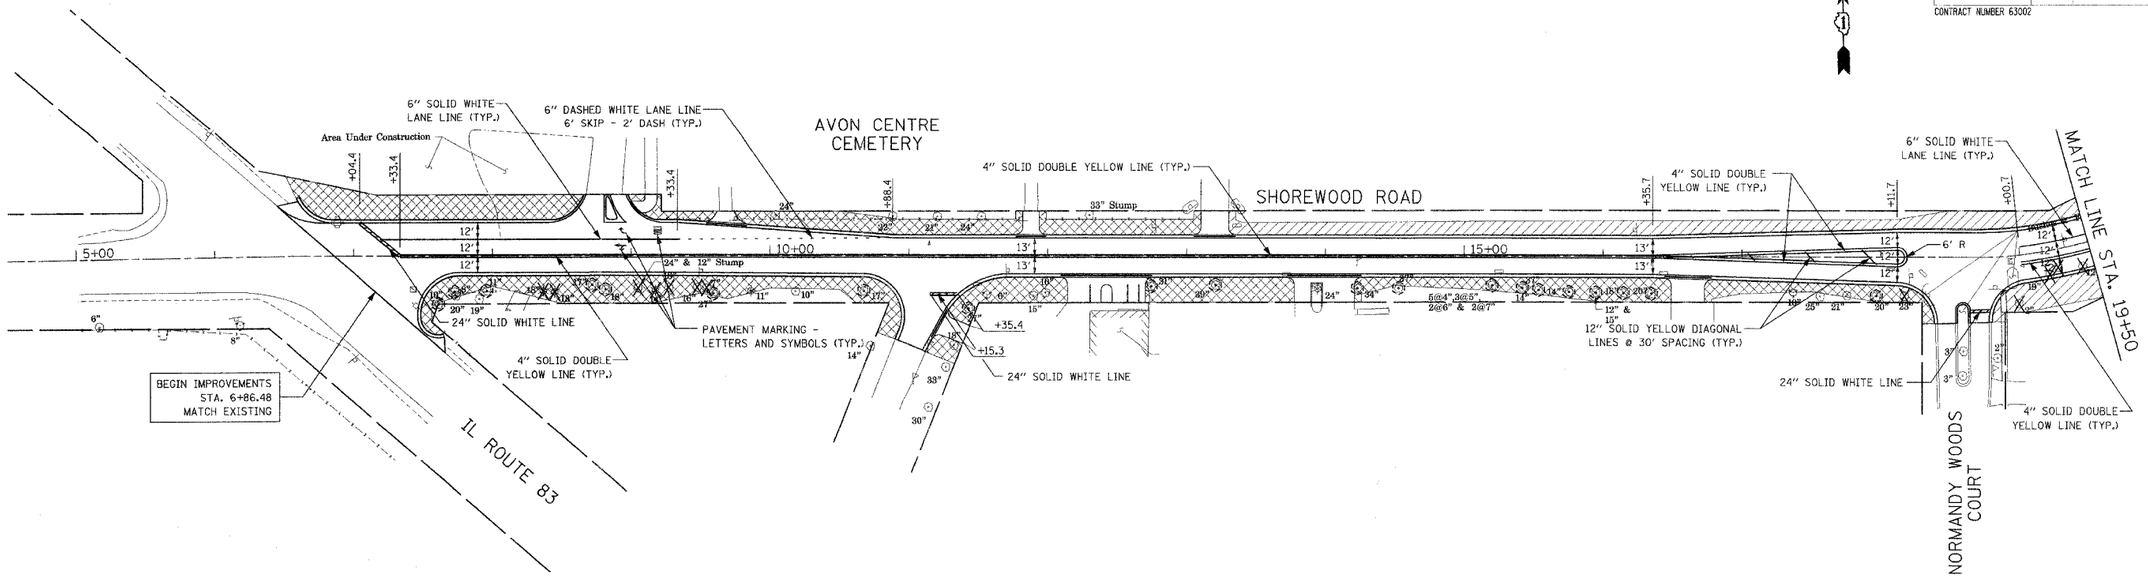

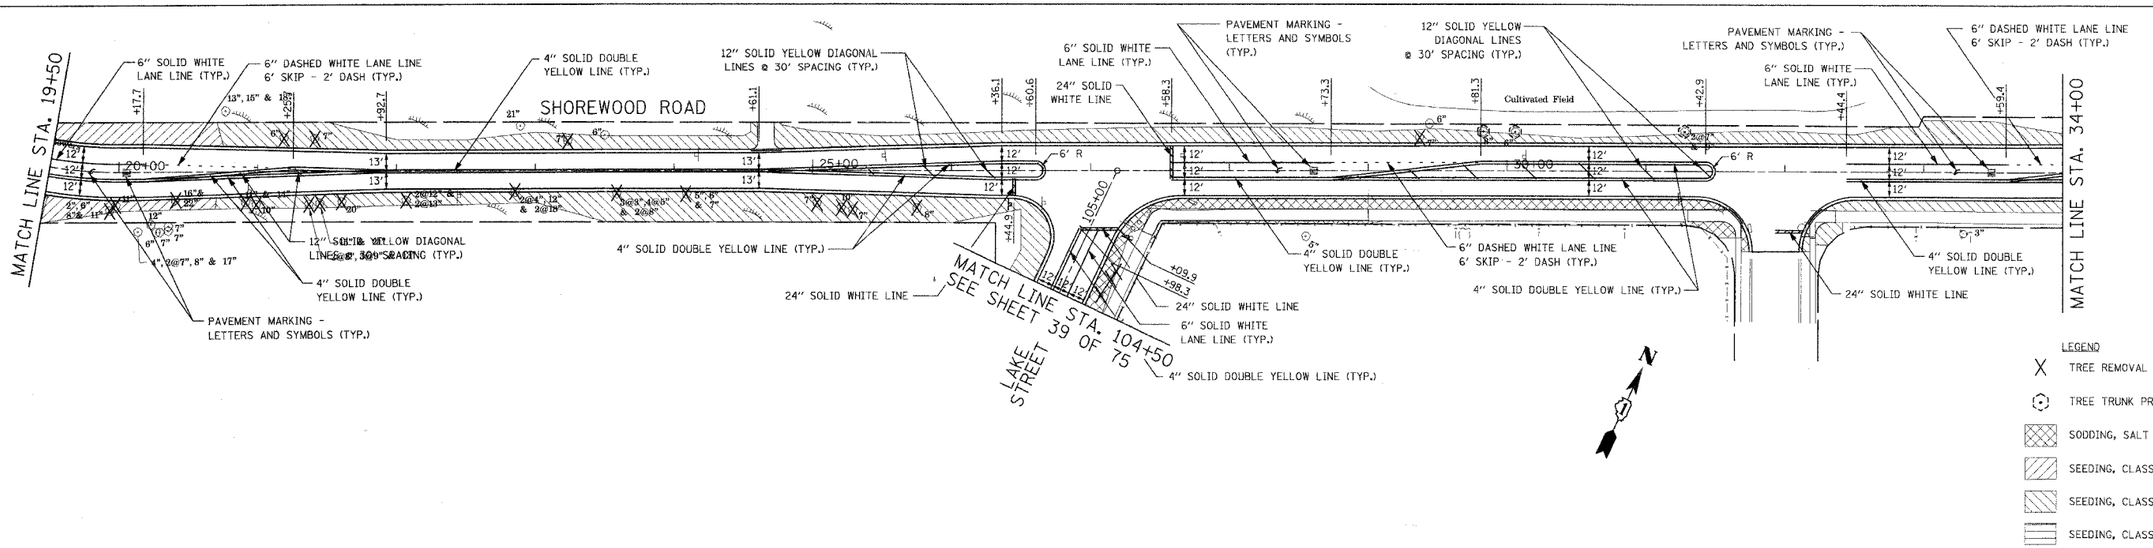

LEGEND

- X TREE REMOVAL
- TREE TRUNK PROTECTION
- SODDING, SALT TOLERANT
- SEEDING, CLASS 2A
- SEEDING, CLASS 4A
- SEEDING, CLASS 4B

NOTE:
ALL PAVEMENT MARKINGS IN ACCORDANCE WITH IDOT STANDARD 781001.

REVISIONS	
NAME	DATE

VILLAGE OF GRAYSLAKE

SHOREWOOD ROAD
IL ROUTE 83 TO ROLLINS ROAD

PAVEMENT MARKING AND LANDSCAPING PLAN

SCALE: 1"= 50'
DATE: 4/21/06

DESIGNED BY: MTK
DRAWN BY: MTK/BB/GP
CHECKED BY:

PLAN
NOTE BOOK NO.
SURVEYED
PLOTTED
ALIGNMENT CHECKED
RT. OF WAY CHECKED
CADD FILE NAME
BY
DATE

PROFILE
NOTE BOOK NO.
SURVEYED
PLOTTED
GRADES CHECKED
B.M. NOTED
STRUCTURE NOTATNS CHKD
BY
DATE