F.A. RTE.	SECTION	COUNTY	TOTAL SHEETS	SHEET NO.
	03-00052-00-PV	LAKE	78	38
STA.	34+00	TO STA.	61+00	
FED. ROAD DIST. NO.	ILLINOIS	FED. AID PROJECT		

CONTRACT NUMBER 63002

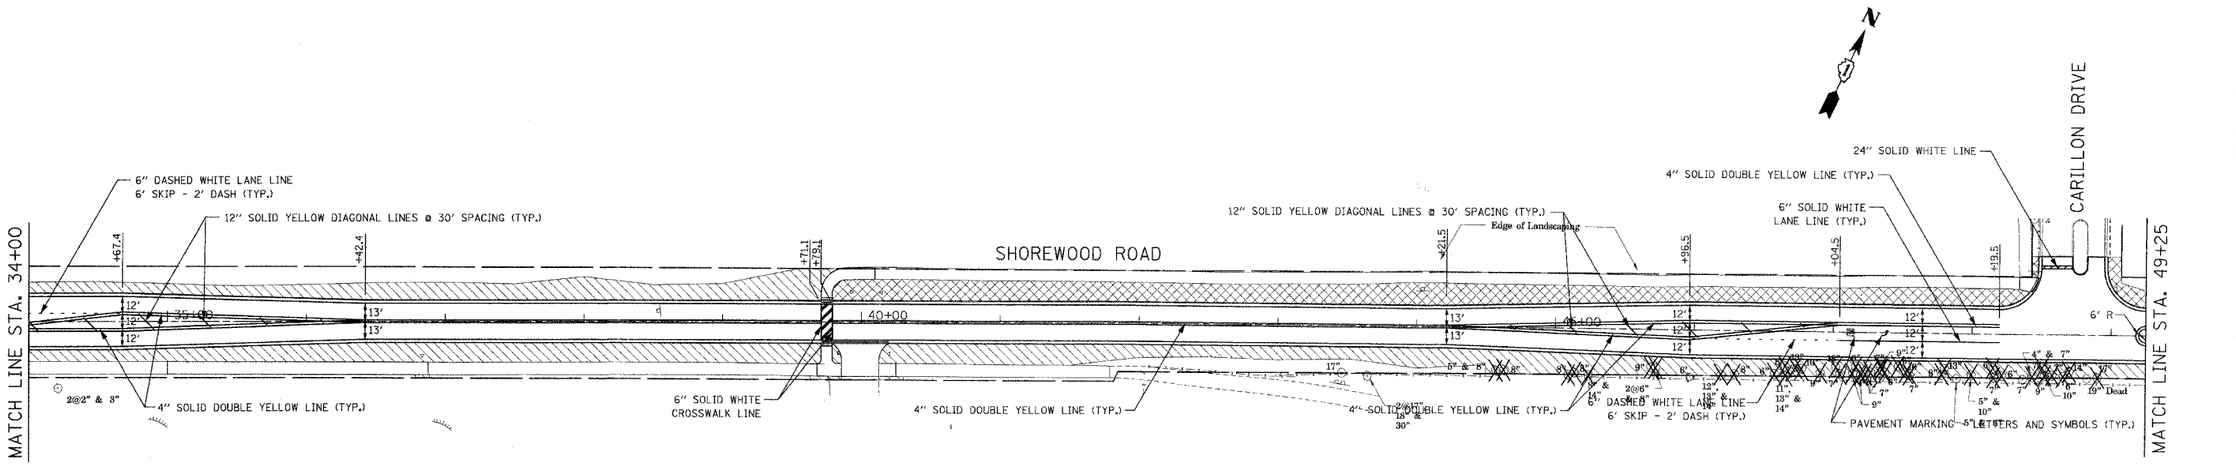

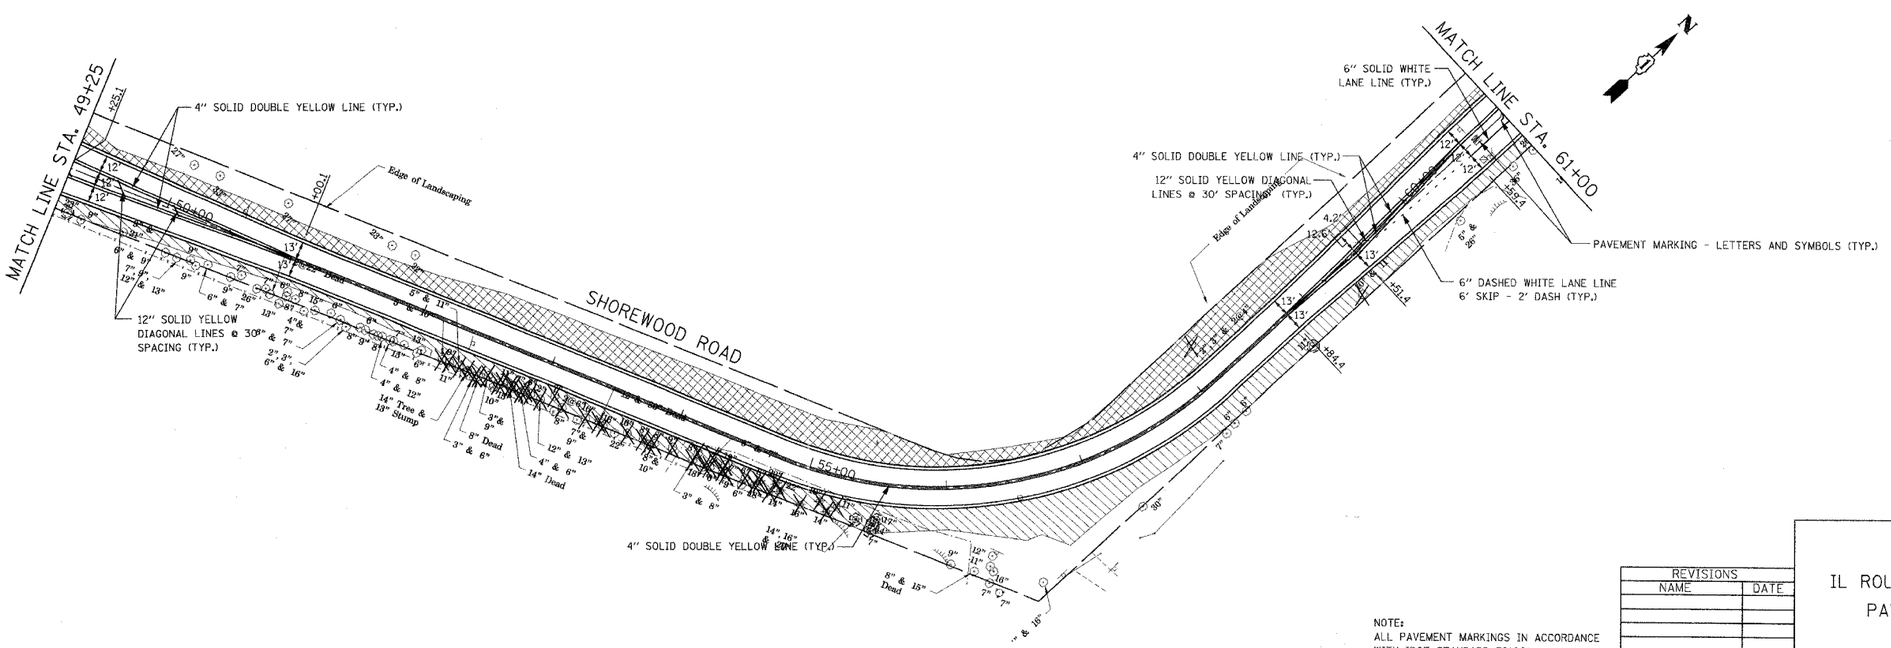

LEGEND

- X — TREE REMOVAL
- TREE TRUNK PROTECTION
- SODDING, SALT TOLERANT
- SEEDING, CLASS 2A
- SEEDING, CLASS 4A
- SEEDING, CLASS 4B

NOTE:
ALL PAVEMENT MARKINGS IN ACCORDANCE WITH IDOT STANDARD 781001.

REVISIONS	
NAME	DATE

VILLAGE OF GRAYSLAKE

SHOREWOOD ROAD
IL ROUTE 83 TO ROLLINS ROAD

PAVEMENT MARKING AND LANDSCAPING PLAN

SCALE: 1"= 50'
DATE: 4/21/06

DESIGNED BY: MTK
DRAWN BY: MTK/BB/GP
CHECKED BY:

PLAN / PROFILE
SURVEYED BY
DRAWN BY
QUANTITIES CHECKED BY
ALIGNMENT CHECKED BY
PLANS CHECKED BY
STA. 'AHEAD' OR 'BACK' AT P.I.
NOTE BOOK
NO.
DATE