PLOT DATE = 5/16/2008
FILE NAME = p:\projmgr\322205B467\civil\sht\SHEET_XSECTIONS.dgn
PLOT SCALE = NTS
USER NAME = MACTEC

ORIGINAL SURVEY		BY	DATE
NOTE BOOK	SURVEYED		
NO.	PLOTTED		
	TEMPLATE		
	AREAS		
	AREAS CHECKED		

FINAL SURVEY		BY	DATE
NOTE BOOK	SURVEYED		
NO.	PLOTTED		
	TEMPLATE		
	AREAS		
	AREAS CHECKED		

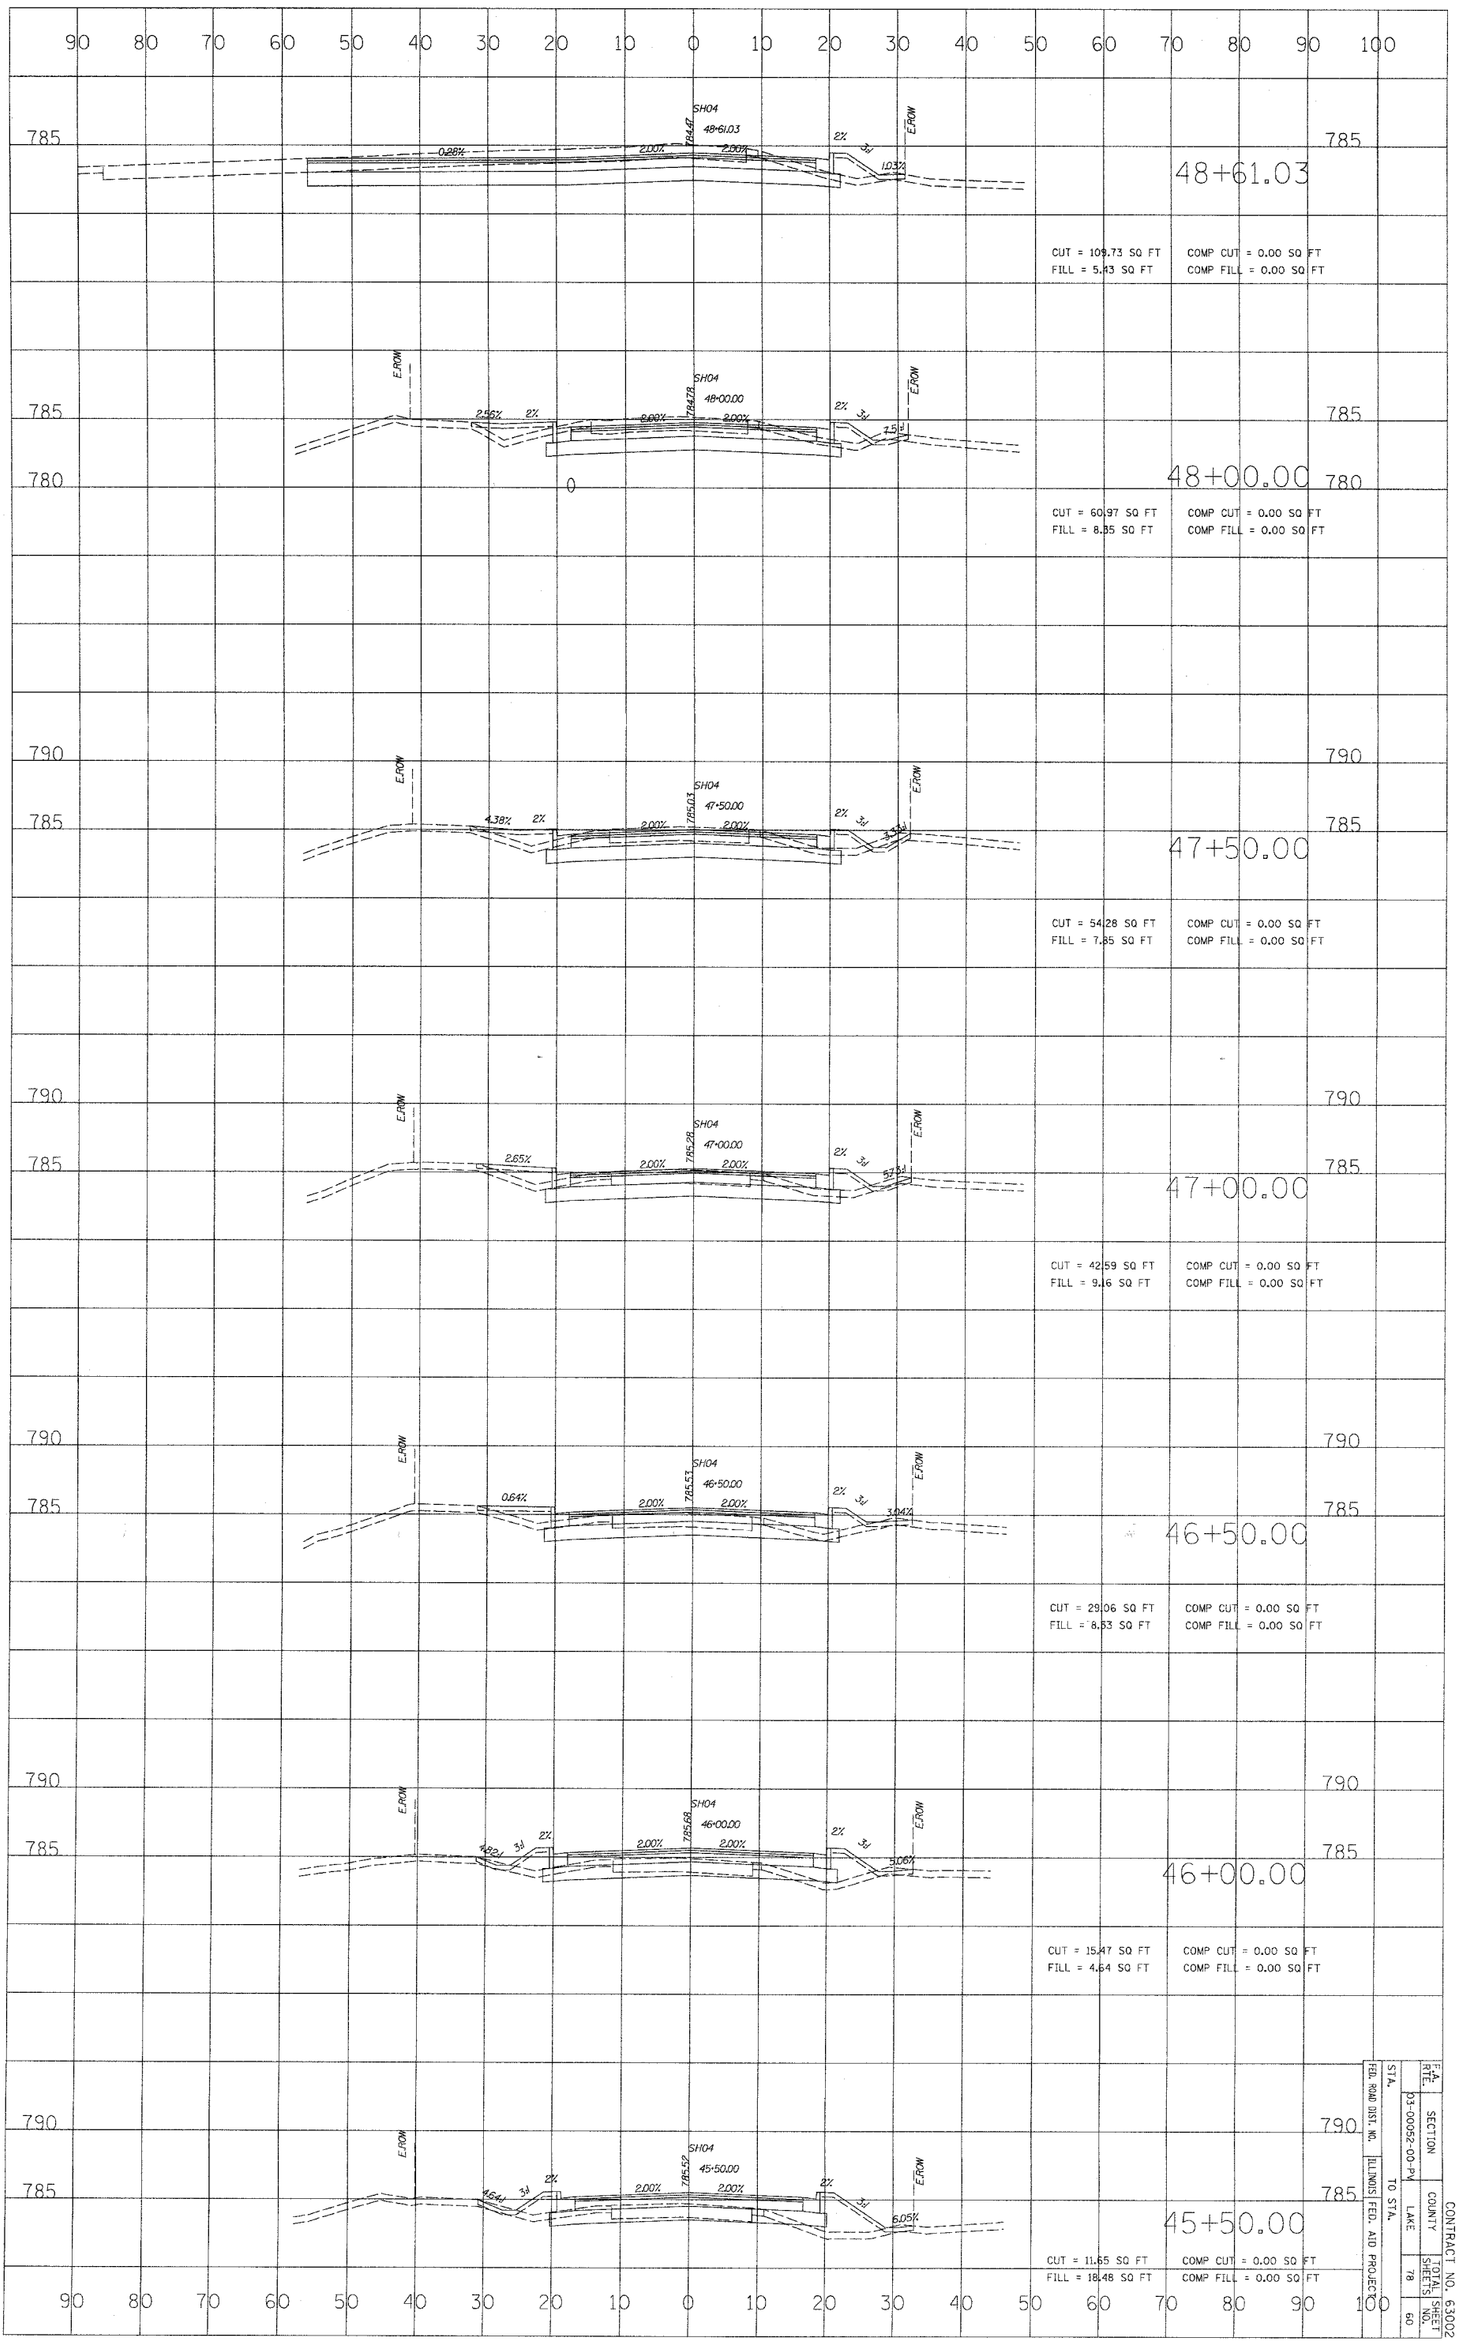

STA.	
FED. ROAD DIST. NO.	
ILLINOIS FED. AID PROJECT	
TO STA.	
F.A. RTE.	
SECTION	03-00052-00-PV
COUNTY	LAKE
SHEETS	78
SHEET NO.	60

CONTRACT NO. 63002