PLOT DATE = 5/16/2008
FILE NAME = pi\transp\322205847\civ\xs\SHEET_63.dgn
PLOT SCALE = NTS
USER NAME = MACTEC

ORIGINAL SURVEY		BY	DATE
NOTE BOOK	SURVEYED		
	PLOTTED		
	TEMPLATE		
NO.	AREAS		
	AREAS CHECKED		

FINAL SURVEY		BY	DATE
NOTE BOOK	SURVEYED		
	PLOTTED		
	TEMPLATE		
NO.	AREAS		
	AREAS CHECKED		

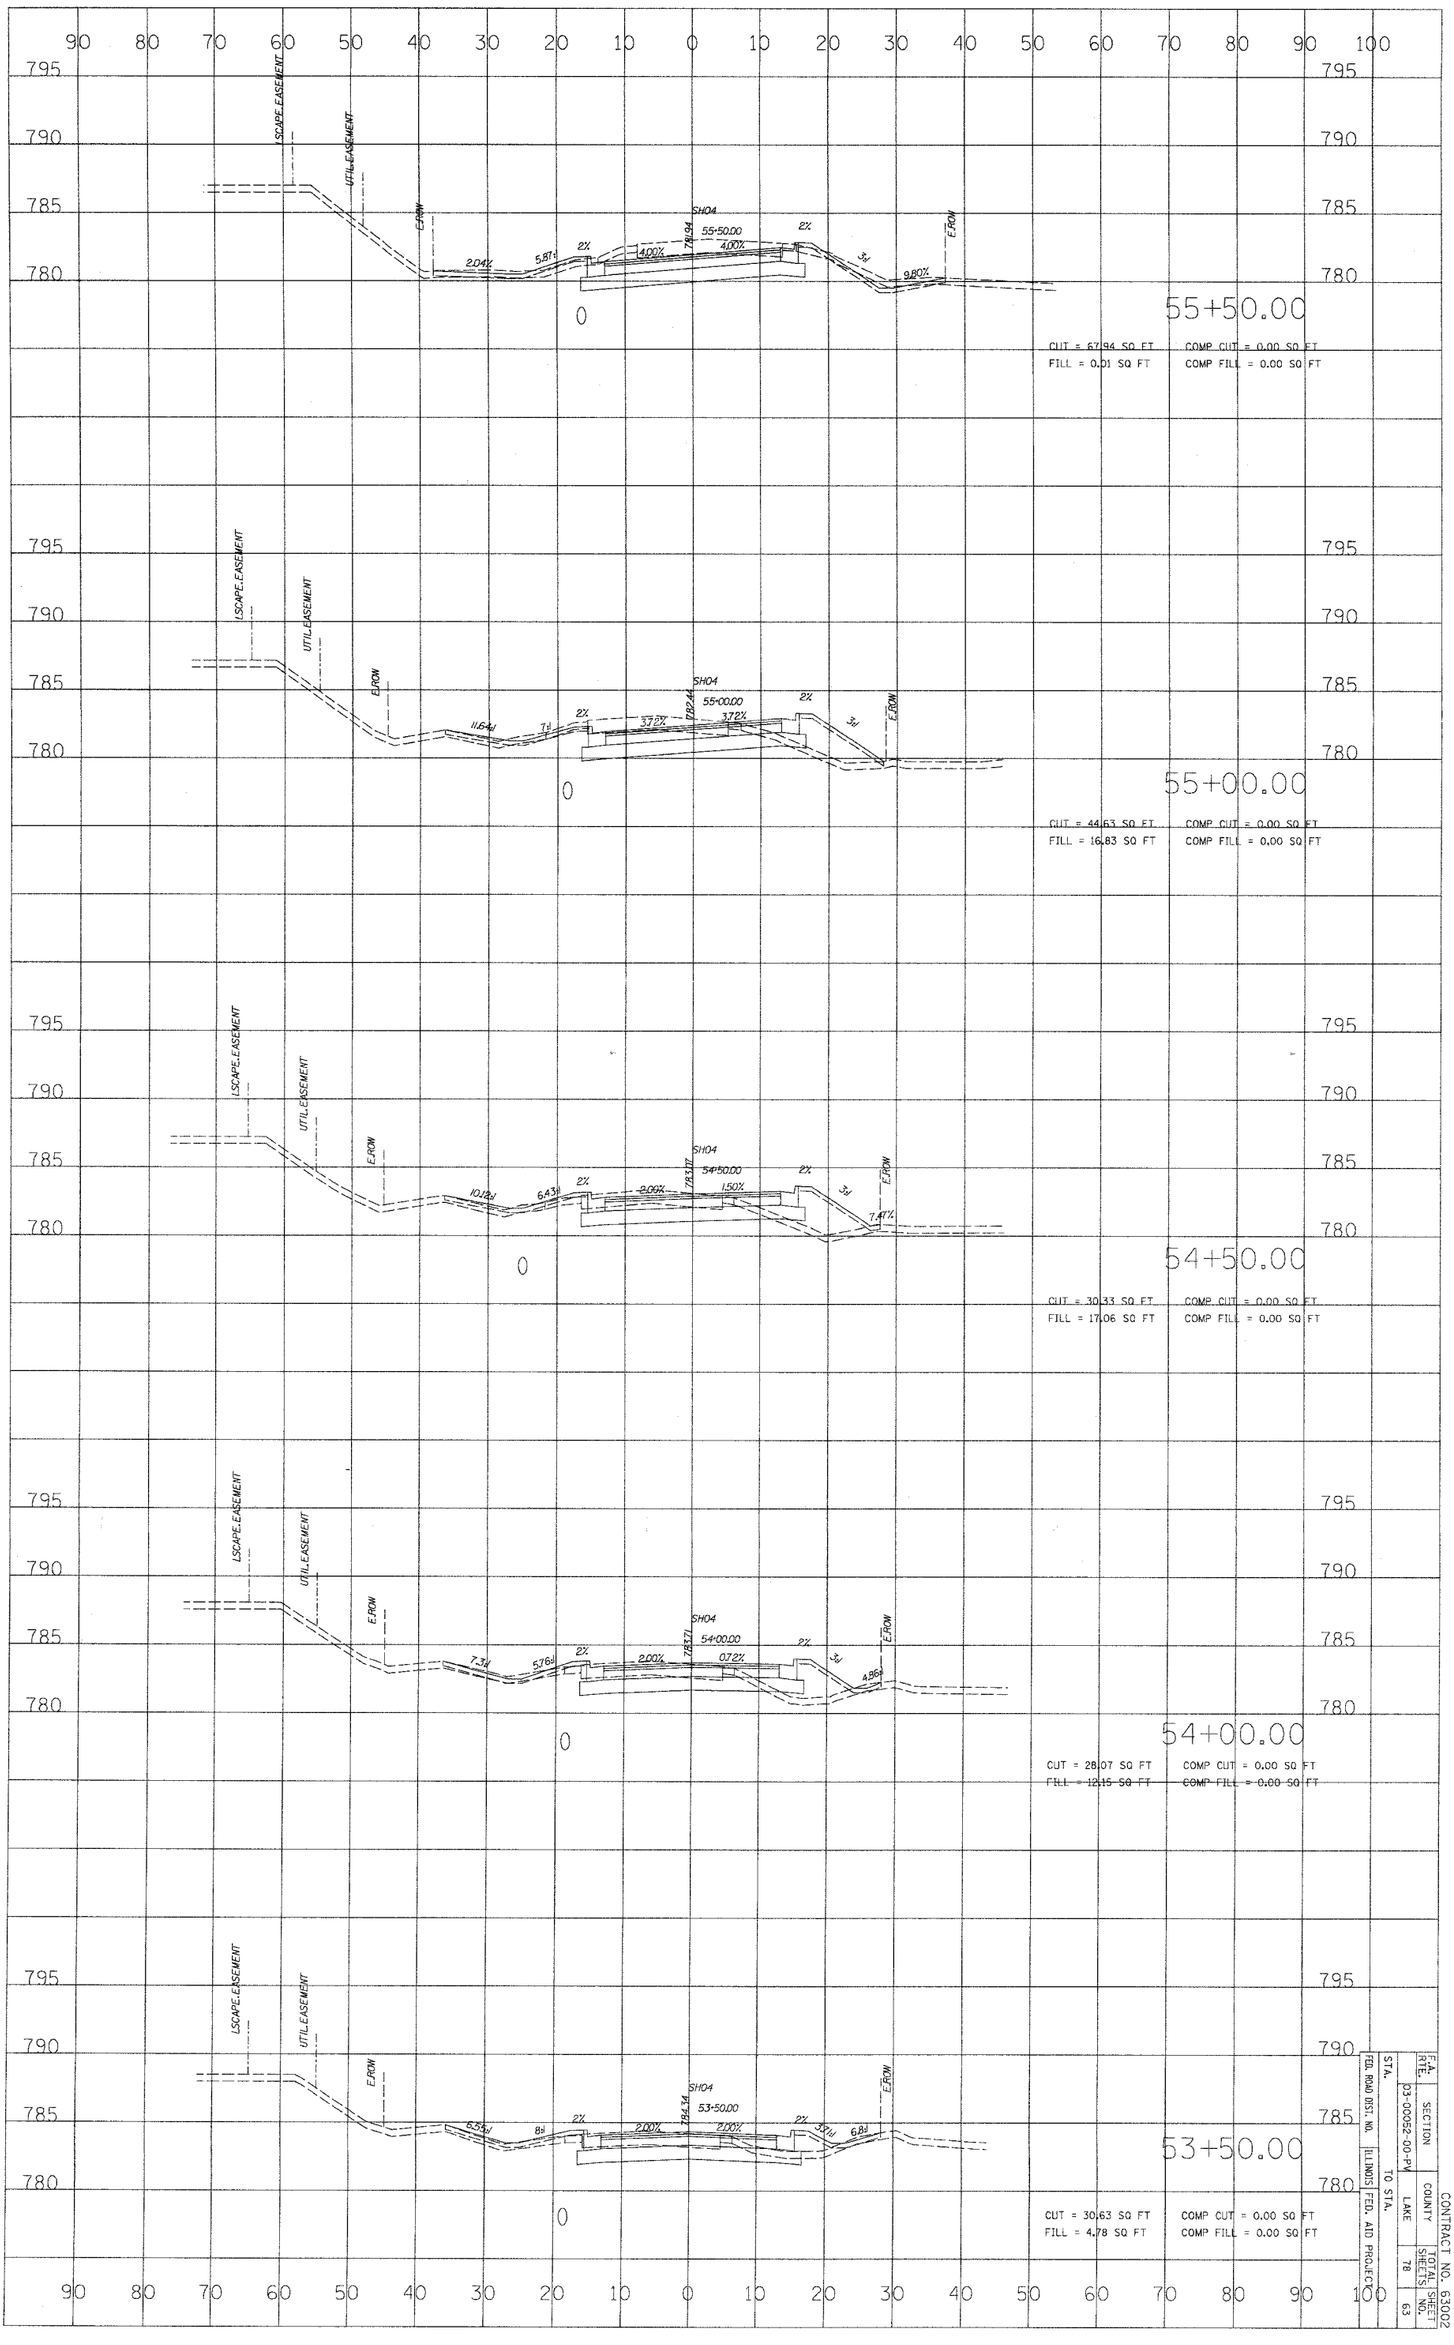

STA.		F.A. RTE.	SECTION		CONTRACT NO. 63002
			03-00052-00-PM	COUNTY LAKE	TOTAL SHEETS NO. 78 63
FED. ROAD DIST. NO.	ILLINOIS	FED. AID PROJECT			
STA.	TO STA.				