PLOT DATE = 5/16/2008
FILE NAME = pw:\\t-ansp\3202052467\civ\xs\SHEET_MTT_BOOK.dgn
PLOT SCALE = NTS
USER NAME = MACTEC

| ORIGINAL SURVEY | | BY | DATE |
|---|---|---|---|
| NOTE BOOK | SURVEYED | | |
| | PLOTTED | | |
| | TEMPLATE | | |
| NO. | AREAS | | |
| | AREAS CHECKED | | |

| FINAL SURVEY | | BY | DATE |
|---|---|---|---|
| NOTE BOOK | SURVEYED | | |
| | PLOTTED | | |
| | TEMPLATE | | |
| NO. | AREAS | | |
| | AREAS CHECKED | | |

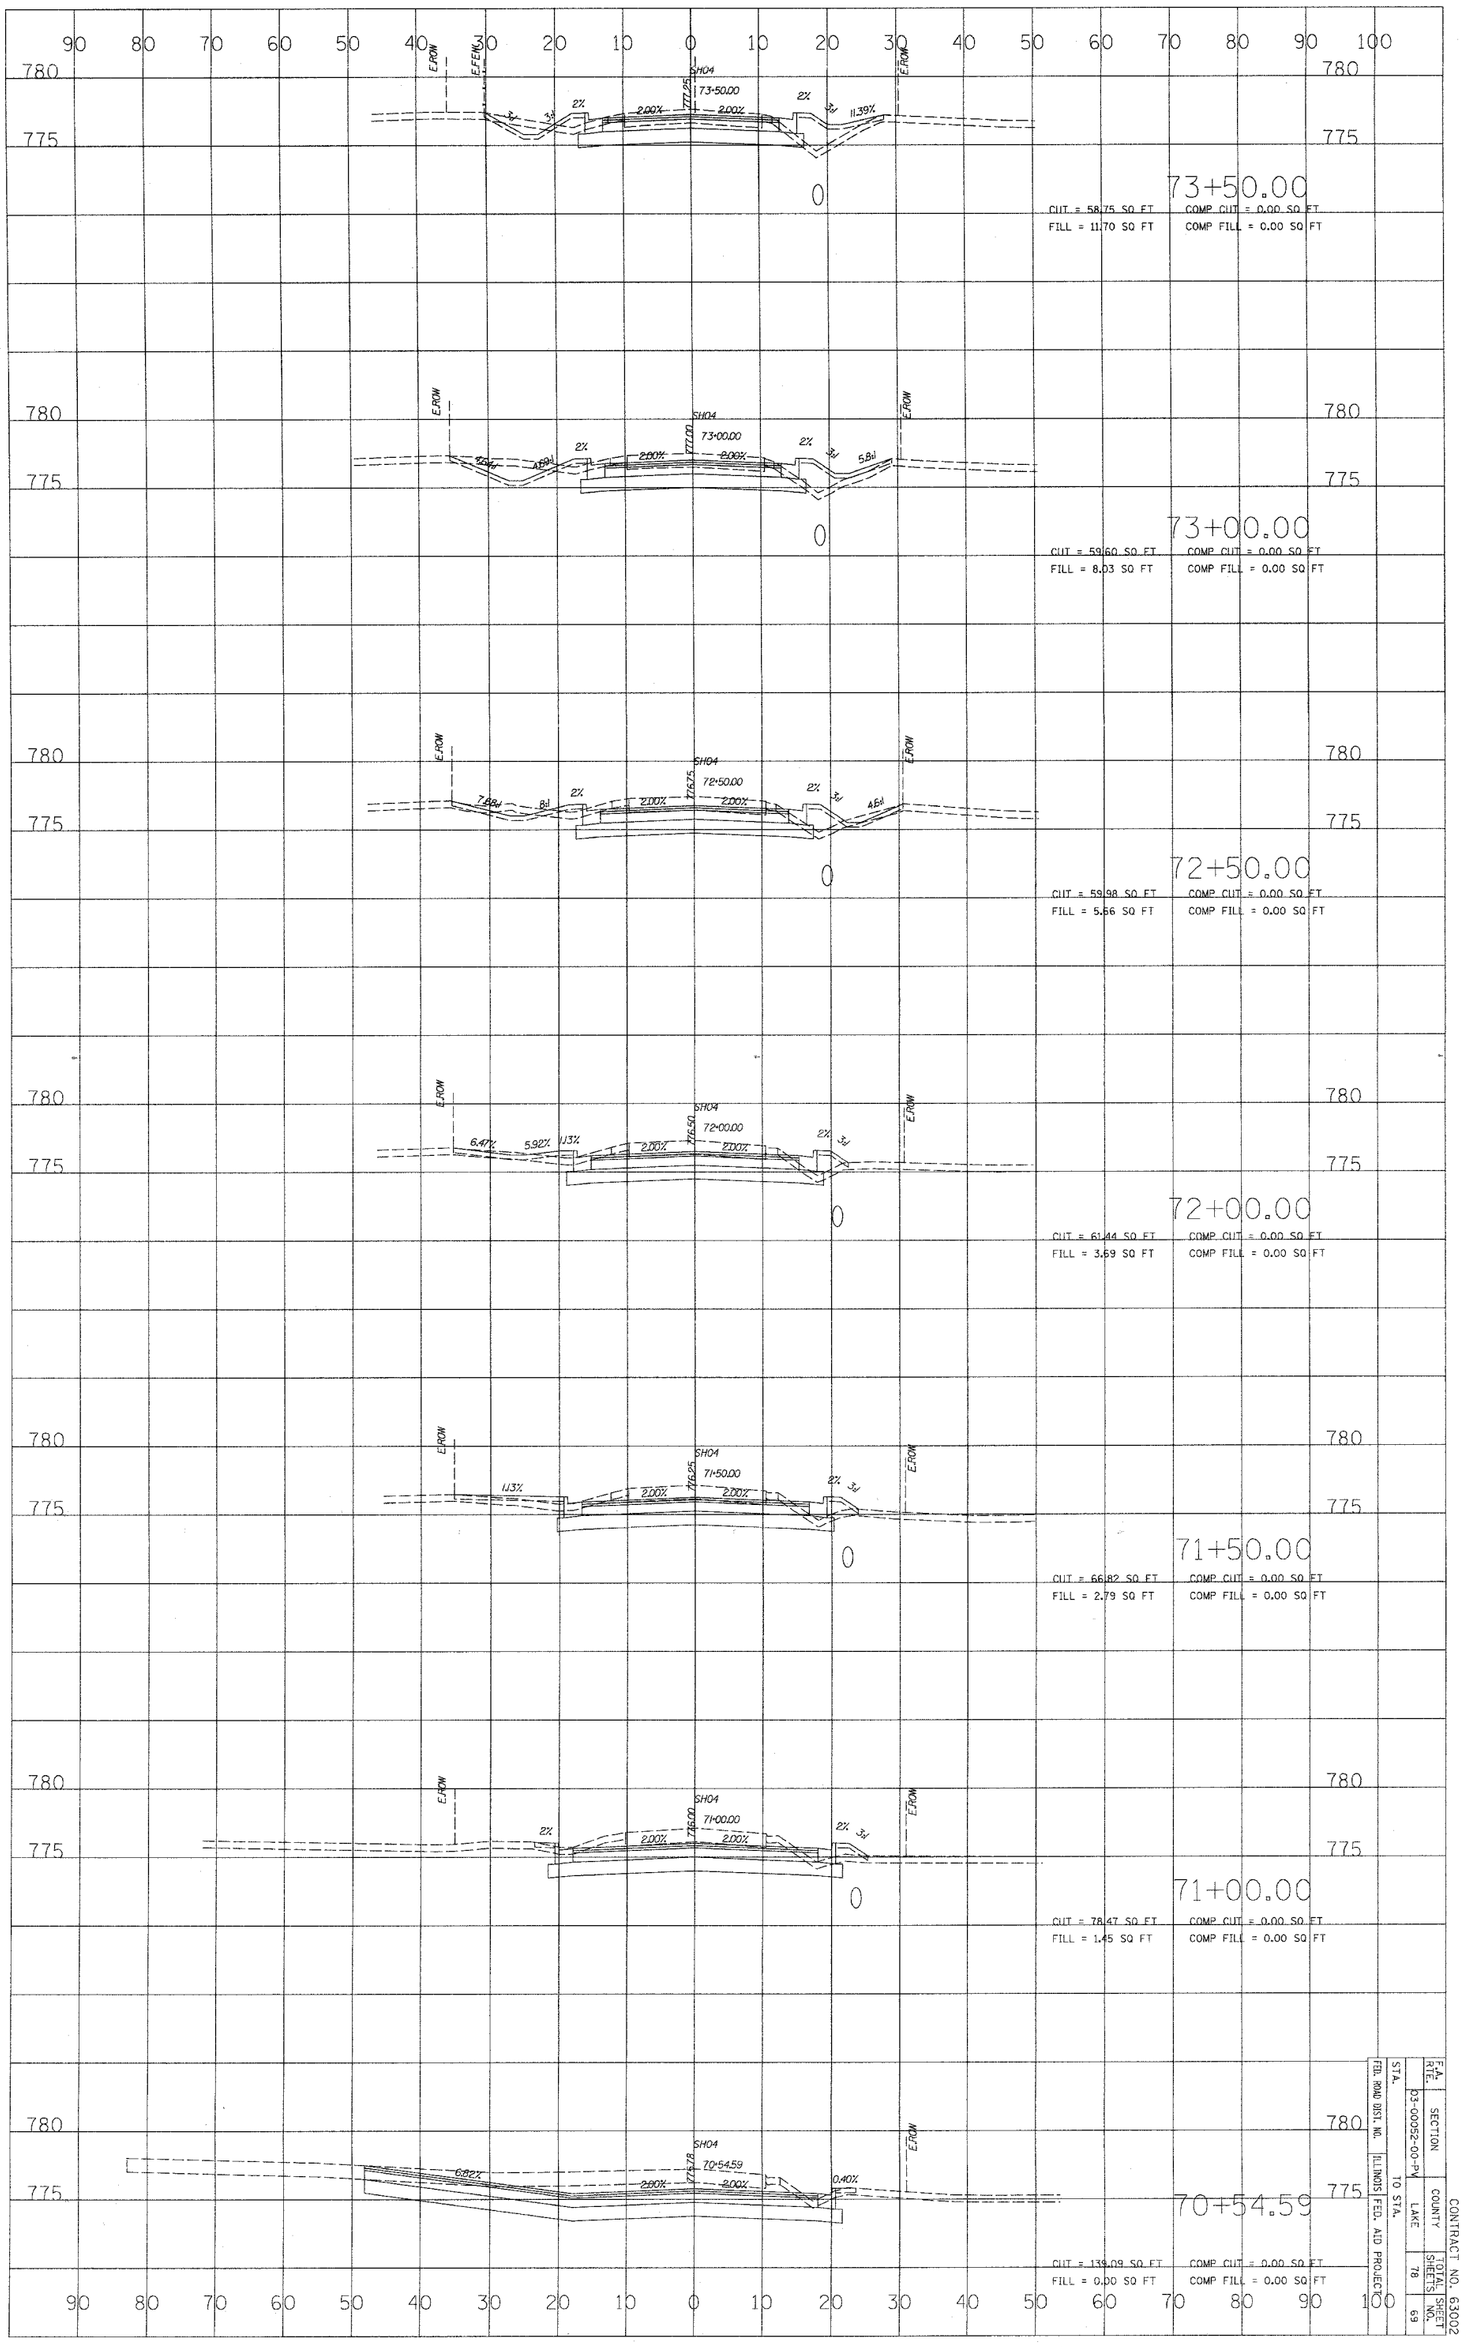


CONTRACT NO. 63002

| F.A. RTE. | SECTION | COUNTY | TOTAL SHEETS | SHEET NO. |
|---|---|---|---|---|
| | 03-00052-00-PV | LAKE | 78 | 69 |
| FED. ROAD DIST. NO. | ILLINOIS | FED. AID PROJECT | | |
| STA. | TO STA. | | | |