F.A.U RTE.	SECTION	COUNTY	TOTAL SHEETS	SHEET NO.
2689	06-00087-00-PK	COOK	18	13
STA.	TO STA.			
	ILLINOIS	FED. AID PROJECT		

CONTRACT NO. 63057

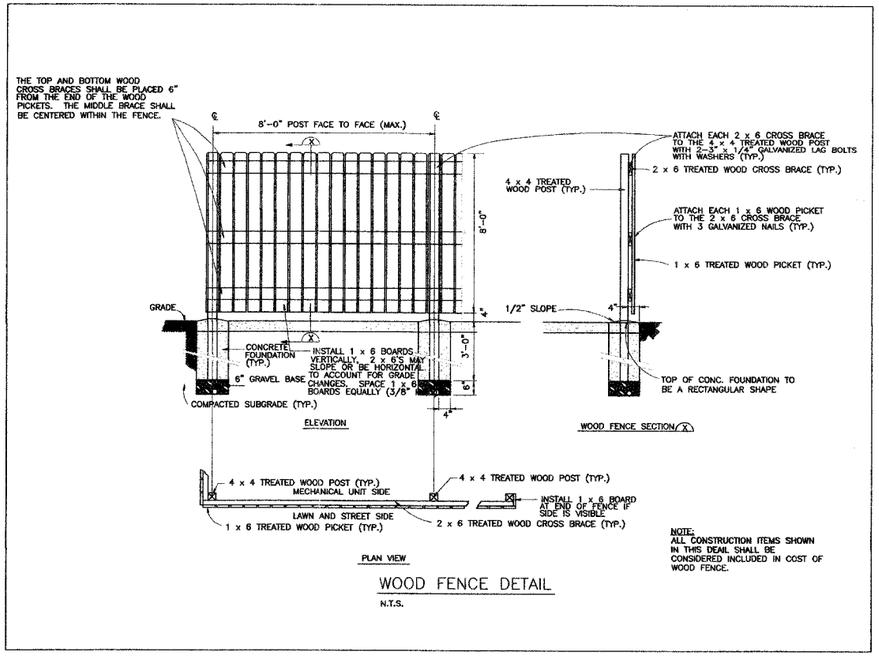

WOOD FENCE DETAIL

N.T.S.

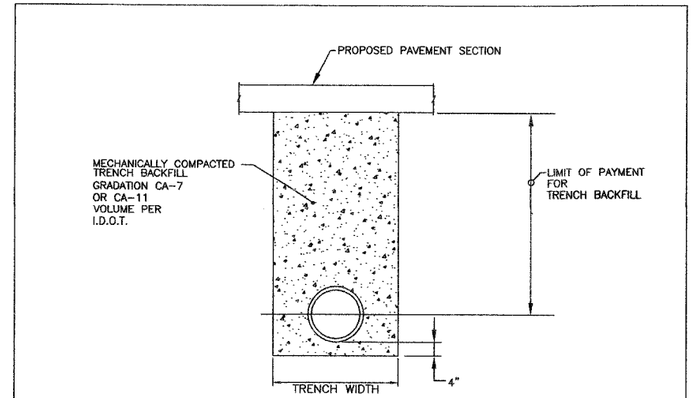

TRENCH WIDTH: MAX.=18"+O.D. WHEN TRENCH < 5'
MAX.=36"+O.D. WHEN TRENCH ≥ 5'

TRENCH DETAIL

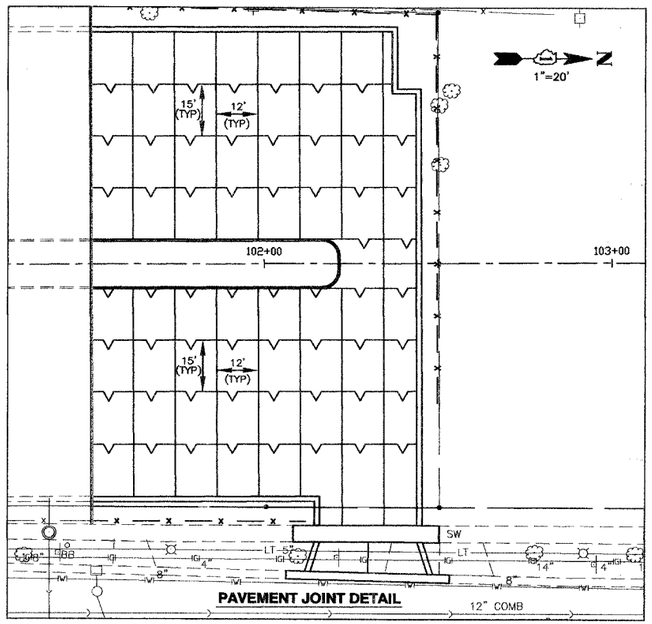

PAVEMENT JOINT DETAIL

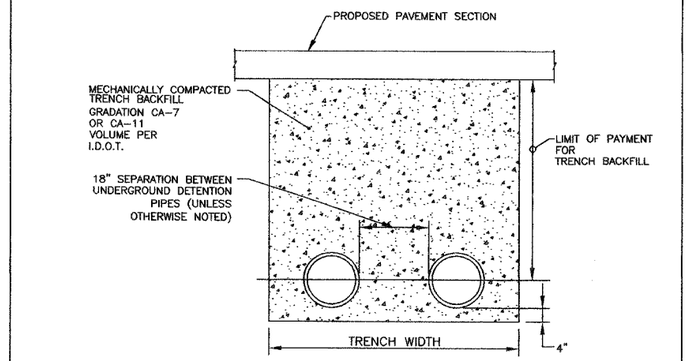

UNDERGROUND DETENTION PIPE DETAIL

REVISIONS	
NAME	DATE

JAMES J. BENES & ASSOCIATES, INC.
950 Warrenville Road, Suite 101, Lisle, Illinois 60532
Tel. (630) 719-7570 · Fax (630) 719-7589

ILLINOIS DEPARTMENT OF TRANSPORTATION
F.A.U. ROUTE 2689
WOLF ROAD COMMUTER PARKING FACILITY EXPANSION

CONSTRUCTION DETAILS

SCALE: NTS
DATE:

DRAWN BY: BCD
CHECKED BY: JDM