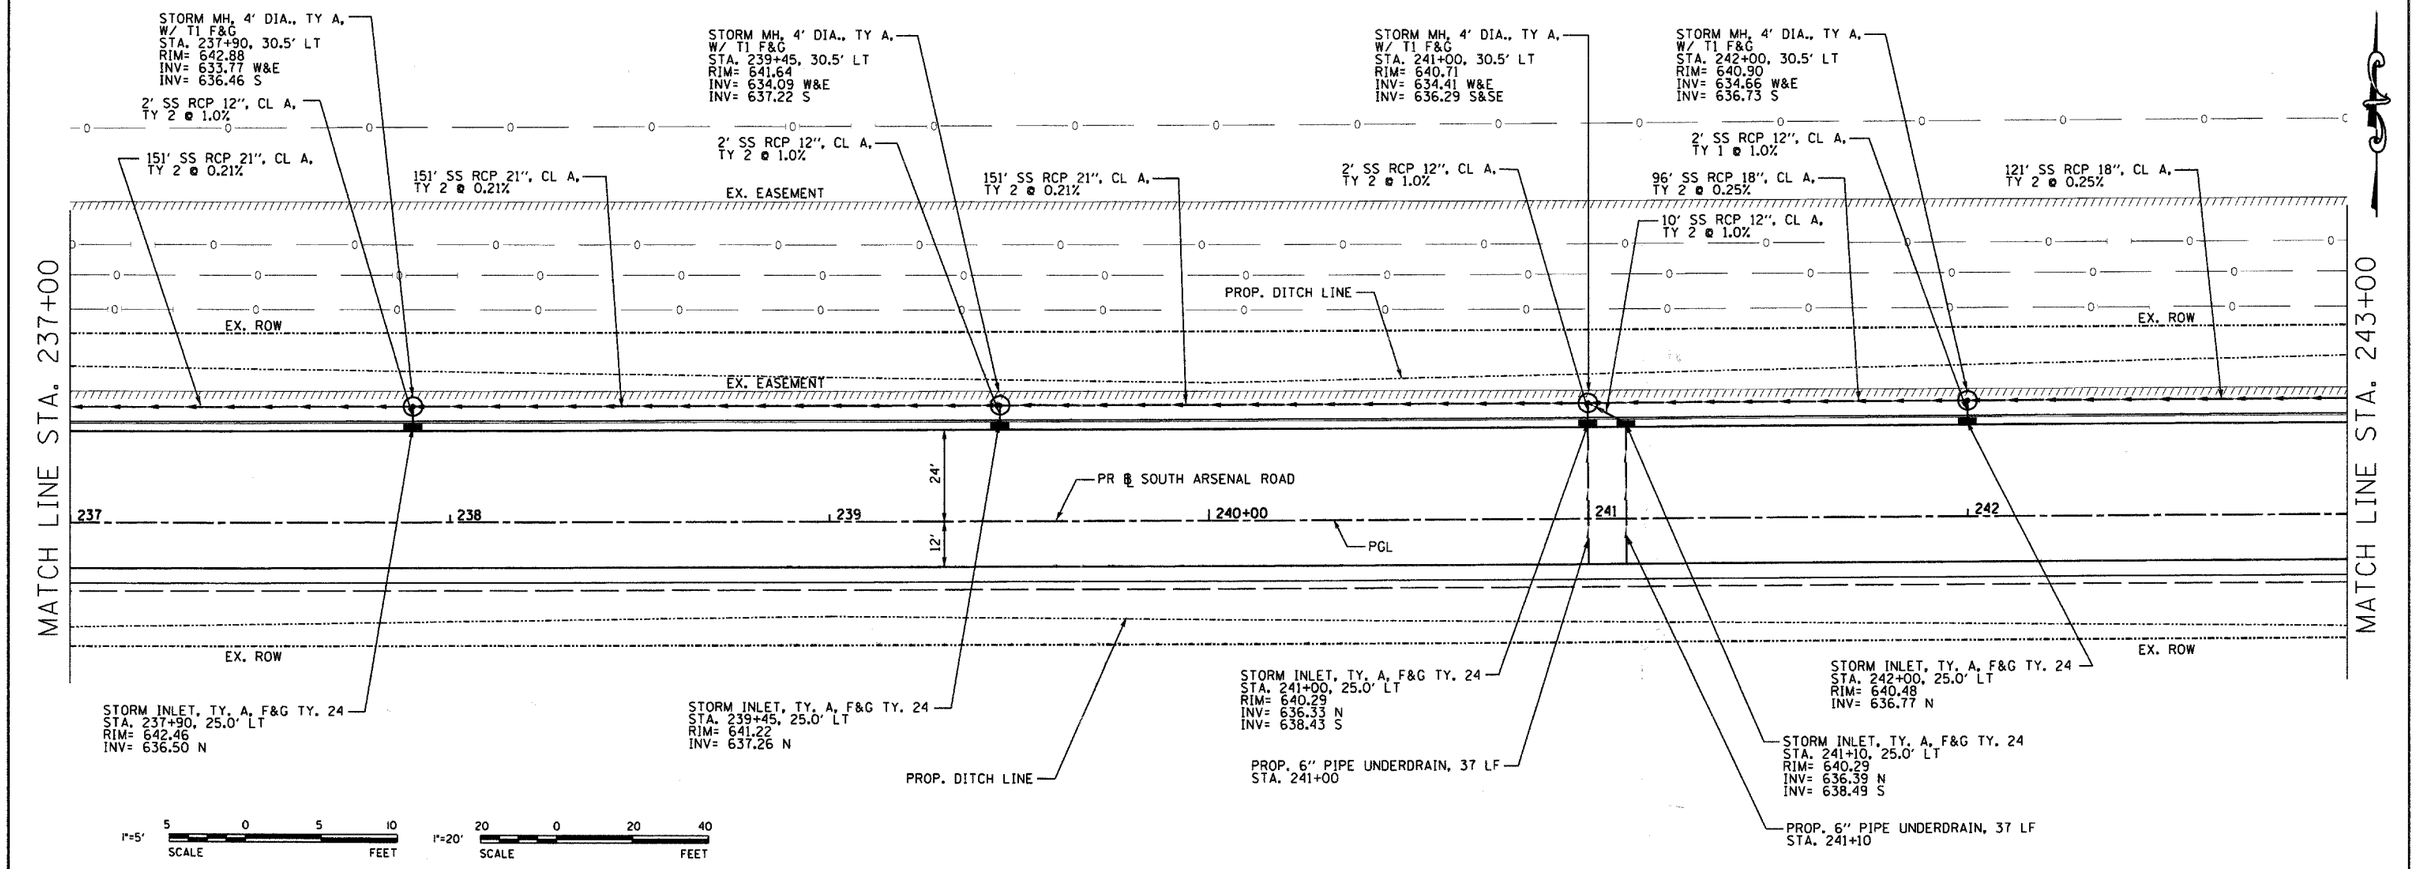

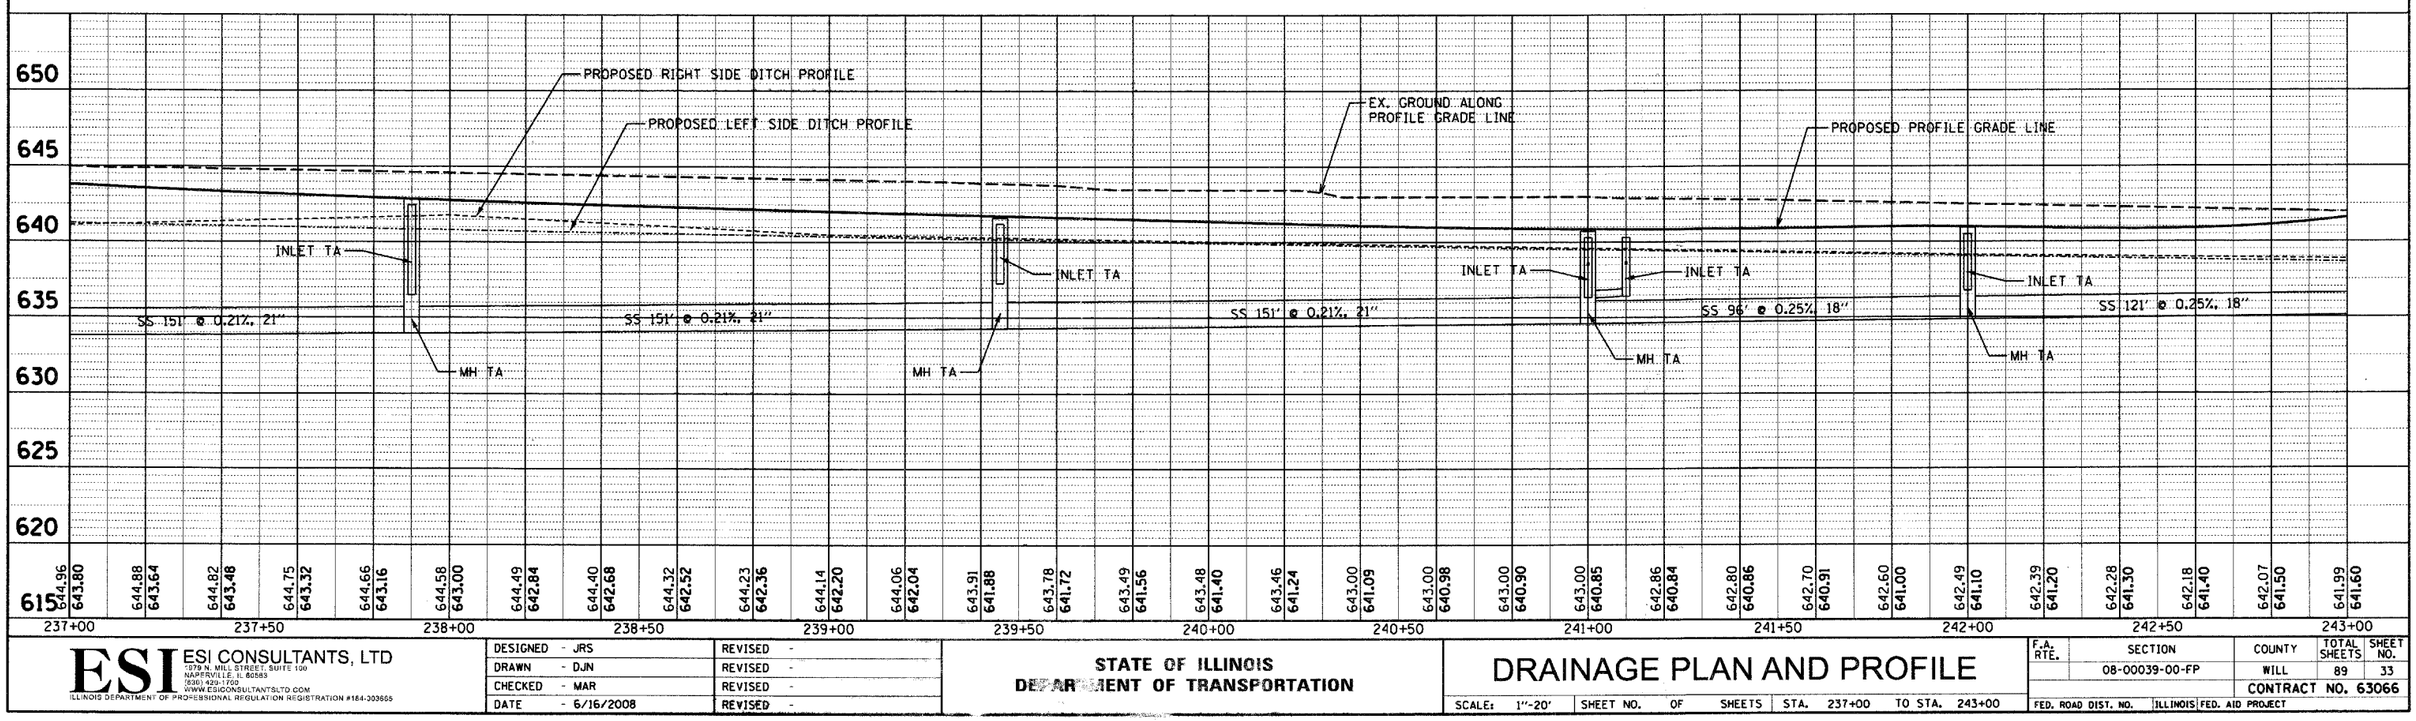

ESI CONSULTANTS, LTD 1979 N. MILL STREET, SUITE 100 NAPERVILLE, IL 60563 (630) 420-1700 WWW.ESICONSULTANTSLTD.COM ILLINOIS DEPARTMENT OF PROFESSIONAL REGULATION REGISTRATION #184-003655	DESIGNED - JRS DRAWN - DJN CHECKED - MAR DATE - 6/16/2008	REVISED - REVISED - REVISED - REVISED -	STATE OF ILLINOIS DEPARTMENT OF TRANSPORTATION

DRAINAGE PLAN AND PROFILE

SCALE: 1"-20' | SHEET NO. OF SHEETS | STA. 237+00 TO STA. 243+00

F.A. RTE.	SECTION	COUNTY	TOTAL SHEETS	SHEET NO.
	08-00039-00-FP	WILL	89	33
		CONTRACT NO. 63066		
FED. ROAD DIST. NO.	ILLINOIS	FED. AID PROJECT		

6/16/2008
K:\Projects\Joliet Arsenal Development Authority\South Arsenal Road_East\CADD\Sht#33 DPP3.sht