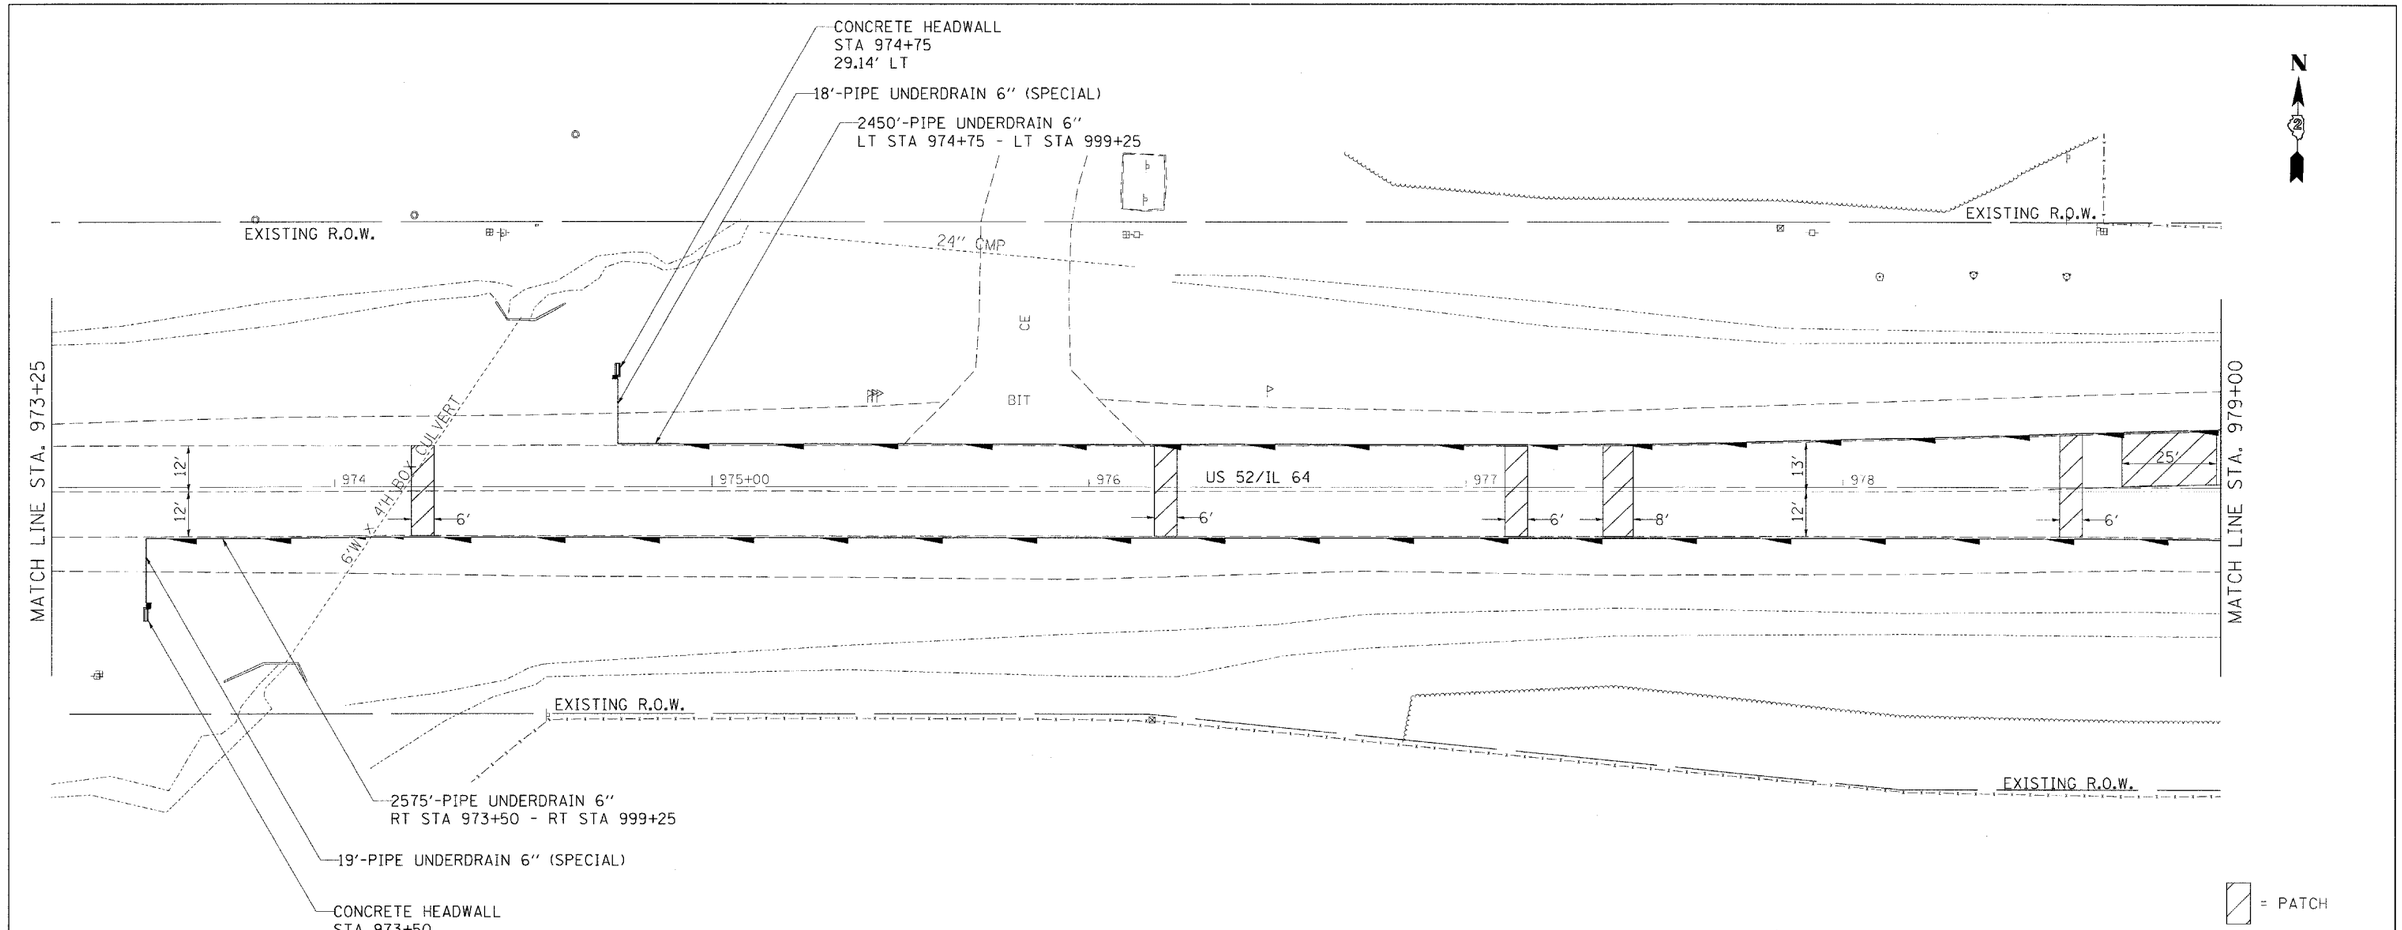

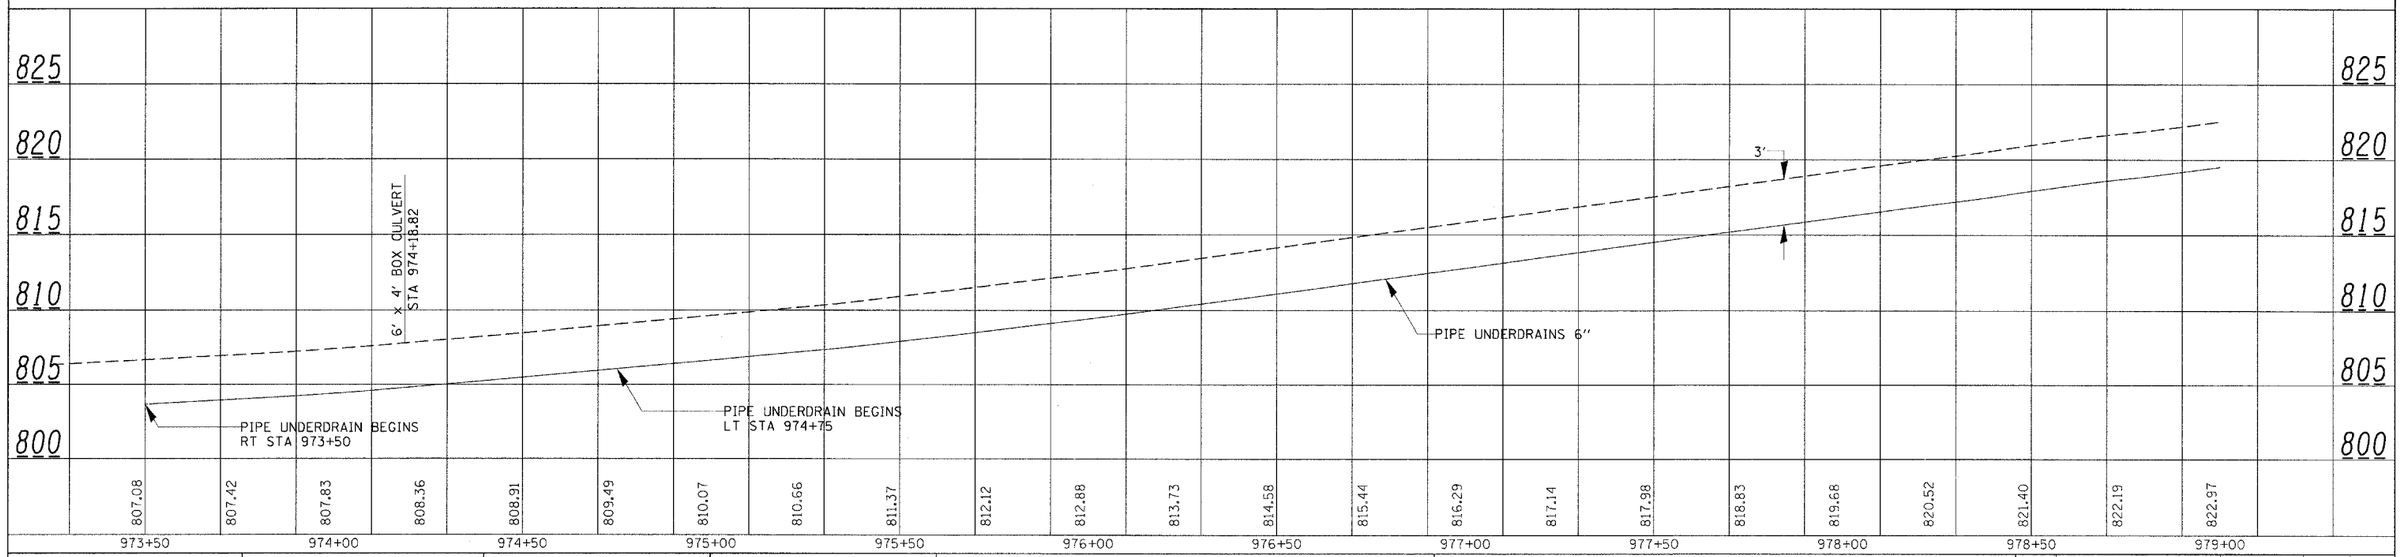

PLAN — SURVEYED / PLOTTED / NOTE BOOK / NO. / ALIGNMENT CHECKED / ALL R.O.W. PROVIDED / CADD FILE NAME / BY / DATE

PROFILE — SURVEYED / PLOTTED / NOTE BOOK / NO. / GRADES CHECKED / ALL R.O.W. PROVIDED / STRUCTURE NO'S/RNS CHKD / BY / DATE

FILE NAME = c:\projects\p206108\d06108pln.dgn	USER NAME = dunsenfo	DESIGNED -	REVISED -
		DRAWN -	REVISED -
	PLOT SCALE = 20.0000 ' / IN.	CHECKED -	REVISED -
	PLOT DATE = Fri May 16 10:19:11 2008	DATE -	REVISED -

STATE OF ILLINOIS
DEPARTMENT OF TRANSPORTATION

US 52/IL 64 PLAN & PROFILE

SCALE: 20 | SHEET NO. __ OF ___ SHEETS | STA. 973+50 | TO STA. 979+00

F.A.P. RTE.	SECTION	COUNTY	TOTAL SHEETS	SHEET NO.
17	4RS-4	CARROLL	35	20

CONTRACT NO. 64E12

FED. ROAD DIST. NO. _ | ILLINOIS | FED. AID PROJECT