CONTRACT NO. 66720

F.A. RTE.	SECTION	COUNTY	TOTAL SHEETS	SHEET NO.
326	(111CS)W&RS-2,1	GRUNDY	85	22
STA.	8+00	TO STA.	13+50	
FED. ROAD DIST. NO.	ILLINOIS	FED. AID PROJECT		

NOTES:
1. ALL STORM SEWER TO BE CLASS "A" UNLESS NOTED OTHERWISE.
2. RIM ELEVATIONS & OFFSETS FOR DRAINAGE STRUCTURES CONSTRUCTED IN CONJUNCTION WITH GUTTER OR CURB & GUTTER ARE CALLED OUT TO THE EDGE OF THE GUTTER PAN. ALL OTHER DRAINAGE STRUCTURES ARE CALLED OUT TO THE CENTER OF STRUCTURE.

PLAN — DATE | BY | SURVEYED | PLOTTED | DRAWN | CHECKED | QUANTITIES | BK. OF BEAV. CHECKED | NOTE BOOK | DGN FILE NAME | NO.

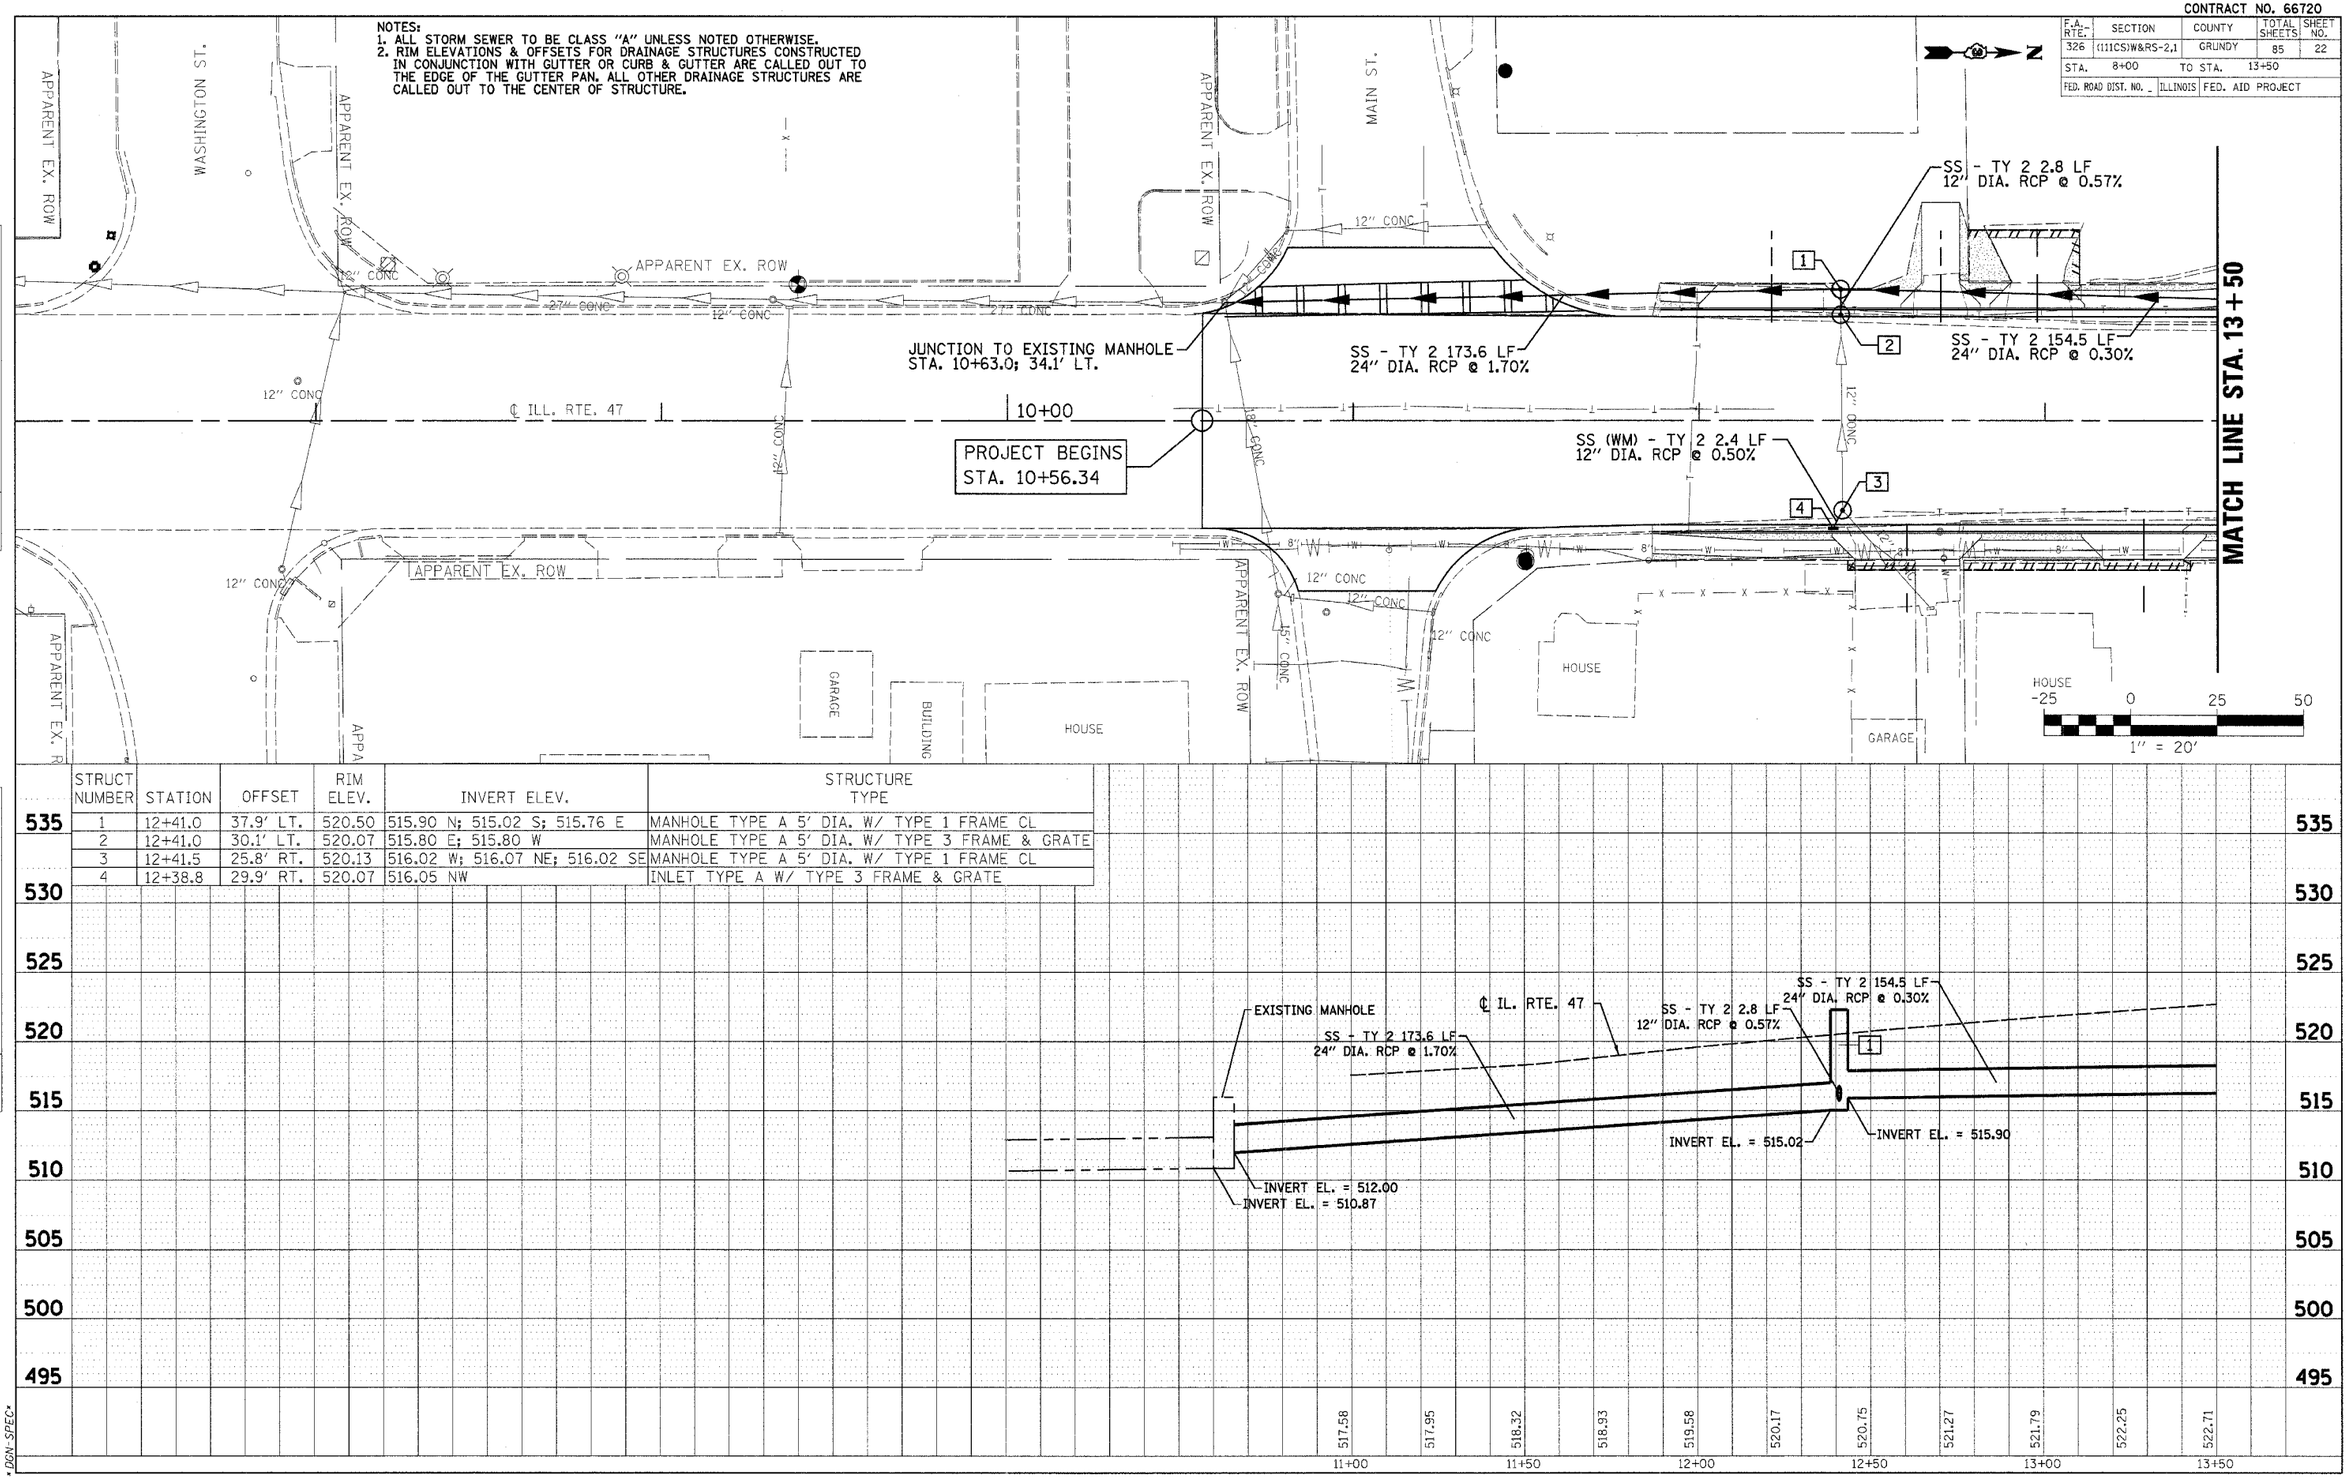

PROFILE — DATE | BY | SURVEYED | PLOTTED | DRAWN | CHECKED | B.M. NOTED | STRUCTURE NOTATIONS CHKD | NOTE BOOK | NO.

STRUCT NUMBER	STATION	OFFSET	RIM ELEV.	INVERT ELEV.	STRUCTURE TYPE
1	12+41.0	37.9' LT.	520.50	515.90 N; 515.02 S; 515.76 E	MANHOLE TYPE A 5' DIA. W/ TYPE 1 FRAME CL
2	12+41.0	30.1' LT.	520.07	515.80 E; 515.80 W	MANHOLE TYPE A 5' DIA. W/ TYPE 3 FRAME & GRATE
3	12+41.5	25.8' RT.	520.13	516.02 W; 516.07 NE; 516.02 SE	MANHOLE TYPE A 5' DIA. W/ TYPE 1 FRAME CL
4	12+38.8	29.9' RT.	520.07	516.05 NW	INLET TYPE A W/ TYPE 3 FRAME & GRATE

DATE-TIME
DGN-SPEC

IL ROUTE 47 - DRAINAGE & EROSION CONTROL PLANS

\0501\phase1\Drainage\PDP.dgn 1/29/2008 10:59:03 AM